RIGHT-OF-WAY & OWNERSHIP DATA

Station from	Tract	Length	Station to
2780+00	NC-AL-000.005	388 LF	2783+88
2783+88	NC-AL-000.010	135 LF	2785+23
2785+23	NC-AL-000.015	77 LF	2786+00
2786+00	NC-AL-000.020	813 LF	2794+13
2794+13	NC-AL-000.030	2 LF	2794+15
2794+15	NC-AL-000.045	668 LF	2800+83
2800+83	NC-AL-000.045.RC S.R.1578 (TROXLER MILL RD)	55 LF	2801+38
2801+38	NC-AL-000.050	1095 LF	2812+33
2812+33	NC-AL-000.055	89 LF	2813+22
2813+22	NC-AL-000.060	248 LF	2815+70
2815+70	NC-AL-000.060.RC S.R. 1577 (LEE LEWIS RD)	67 LF	2816+37
2816+37	NC-AL-000.065	1263 LF	2829+00

DESIGN

PIPE / COATING	From	To
8	2780+00	2800+71
9	2800+71	2801+48
8	2801+48	2815+57
9	2815+57	2816+45
8	2816+45	2829+00

SLOPE DISTANCE

CLASS LOCATION / HCA: 2

ENVIRONMENTAL

CONSTRUCTION EXCLUSION

WETLAND / STREAM	Length
S-B18-94	4 LF
W-A18-83	26 LF

.

.

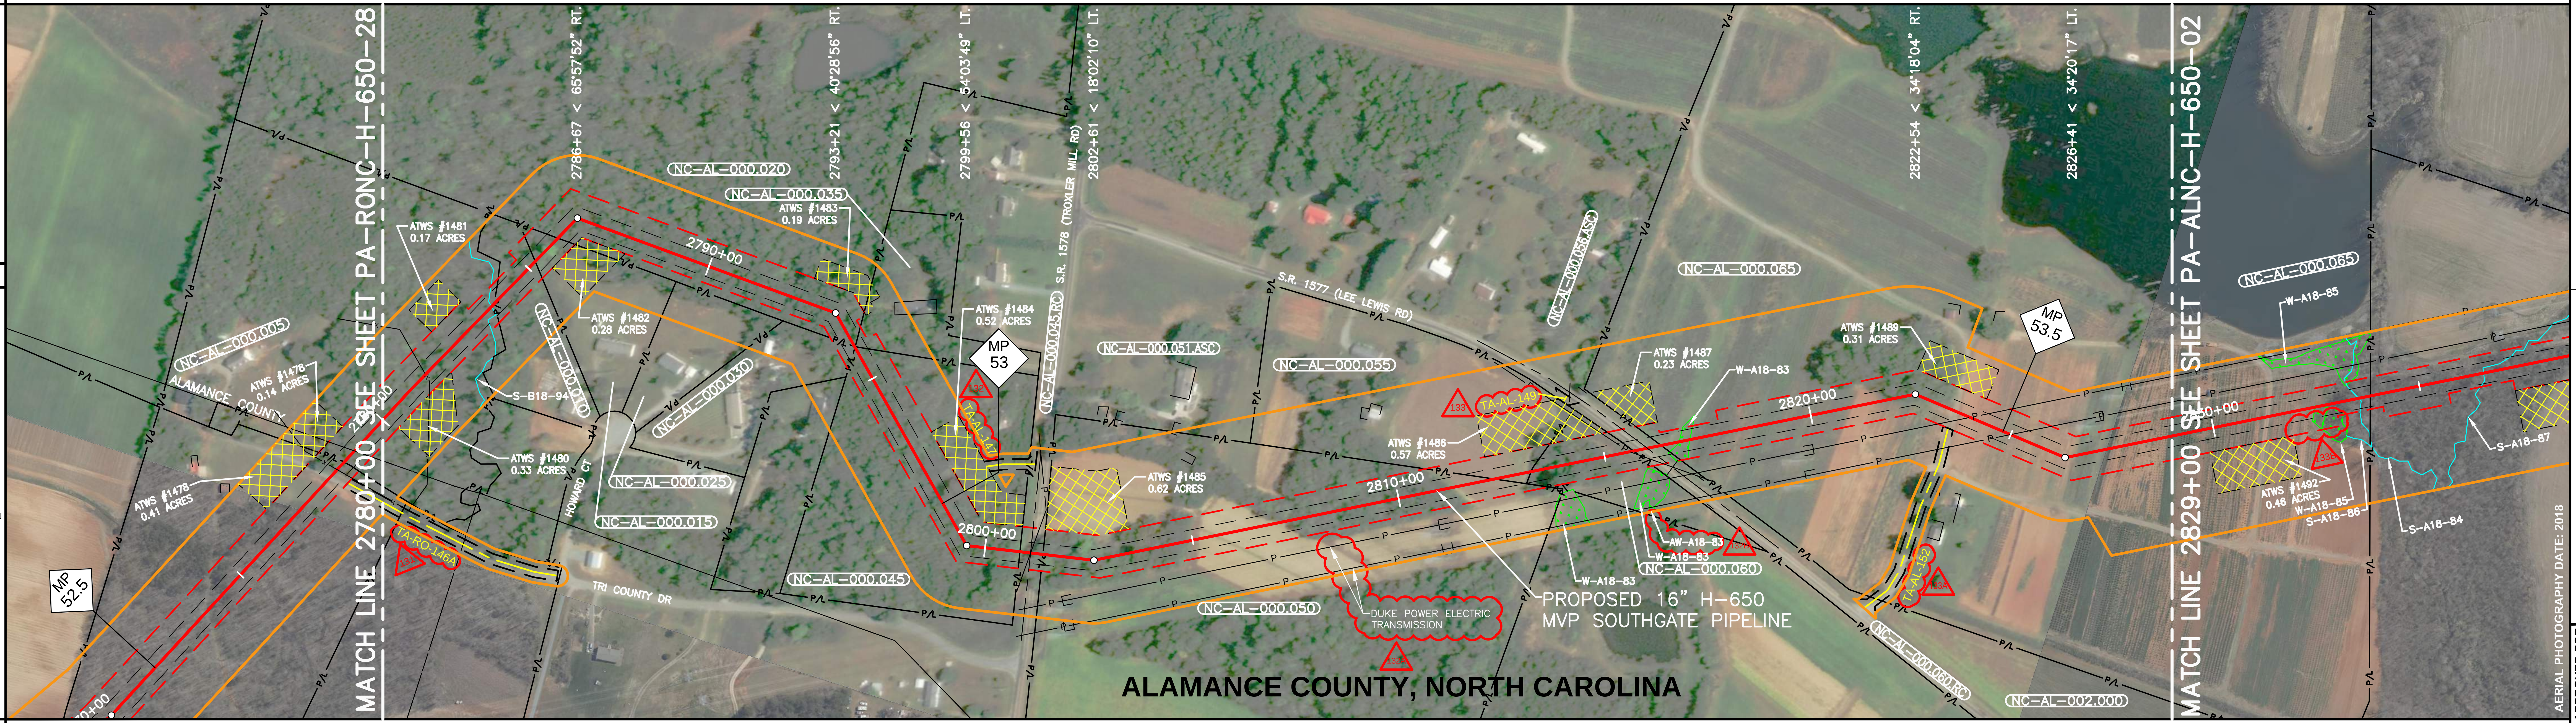

0' 100' 200' 400'

PLAN VIEW

LEGEND

Symbol	Description
🟧	STUDY CORRIDOR
🟥	PROPOSED PIPELINE
─┤├─	EXISTING PIPELINE
— — —	PERMANENT EASEMENT
— — —	WORK SPACE LIMITS
– – –	PERMANENT ACCESS RD
= = =	TEMPORARY ACCESS RD
—— – – ——	COUNTY LINE
—— P/L ——	PROPERTY LINE
—— R/W ——	ROAD RIGHT-OF-WAY
—— X ——	FENCE LINE
—FO—FO—FO—	BURIED FIBER OPTIC
—— P ——	OVERHEAD POWER
—— T ——	OVERHEAD TELEPHONE
—— – ——	C/L ROAD
─┼─┼─┼─	C/L RAILROAD
——	DELINEATED STREAM
——	DELINEATED WETLAND
—□—□—	BARRICADE FENCE

- ○ PI SYMBOL
- TS# PROPOSED TEST STATION
- MB MAILBOX
- LM LINE MARKER - VENT PIPE
- PWR TEL POWER/TELE POLE
- SIGN
- TWR TOWER LEG
- TREE
- GUY ANCHOR
- TANK
- ⋈ GAS VALVE
- WELL GW OW WW MNW WELL - GAS/OIL/WATER/ MONITORING
- POST FP GP POST - GATE/FENCE
- EM GM WM ELEC/GAS/WTR METER
- PED TEP EP FOP TVP PEDESTAL - UTILITY
- SAMH WMH MH - SANITARY/WATER
- ⊞ CATCH BASIN - CULVERT
- HDD ENTRY/EXIT
- ▨ ADDITIONAL TEMPORARY WORK SPACE(ATWS)
- ▨ ABOVE GROUND FACILITY
- ▨ CONTRACTOR YARD

REFERENCE DRAWINGS

DRAWING NO.	DESCRIPTION

ISSUED FOR FERC SUPPLEMENTAL FILING

HORIZONTAL STATIONING

- 2780+00 MATCH LINE
- 2781+49 FENCE, 4' HOG WIRE
- 2783+74 CL STREAM (S-B18-94)
- 2783+88 PROPERTY LINE
- 2785+23 PROPERTY LINE
- 2786+00 PROPERTY LINE
- 2794+13 PROPERTY LINE
- 2794+15 PROPERTY LINE
- 2800+83 PROPERTY LINE
- 2800+99 EDGE OF ROAD
- 2801+09 CL S.R. 1578 (TROXLER MILL RD) (ASPHALT)
- 2801+09 OVERHEAD POWER LINE
- 2801+18 EDGE OF ROAD
- 2801+38 PROPERTY LINE
- 2812+33 PROPERTY LINE
- 2813+22 PROPERTY LINE
- 2815+61 OVERHEAD POWER LINE
- 2815+70 PROPERTY LINE
- 2815+76 EDGE OF ROAD
- 2815+90 EDGE OF ROAD
- 2816+03 CL S.R 1577 (LEE LEWIS RD)(ASPHALT)
- 2816+16 EDGE OF ROAD
- 2816+37 PROPERTY LINE
- 2816+81 BEGIN WETLAND (W-A18-83)
- 2817+07 END WETLAND (W-A18-83)
- 2823+44 EDGE OF ROAD
- 2823+50 CL ACCESS RD (GRAVEL)
- 2823+56 EDGE OF ROAD
- 2823+95 OVERHEAD TRANSMISSION LINE
- 2824+78 EDGE OF ROAD
- 2824+87 CL ROAD (DIRT)
- 2824+97 EDGE OF ROAD
- 2825+00 OVERHEAD TRANSMISSION LINE
- 2829+00 MATCH LINE

WORK SPACE

- 🟥 PROPOSED PIPELINE
- ─┤├─ EXISTING PIPELINE
- ACCESS ROAD TEMPORARY WORK SPACE
- PERMANENT EASEMENT
- ▨ TEMPORARY WORK SPACE(TWS)
- ▨ ADD. TEMPORARY WORK SPACE(ATWS)

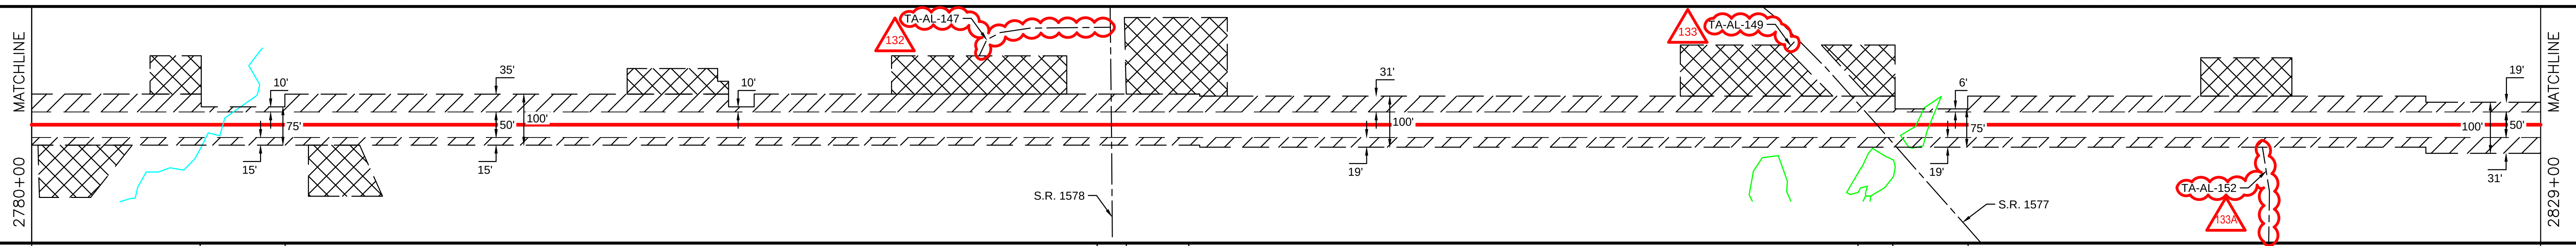

CONSTRUCTION METHOD

3	9	3	5	3	13	25	29	13

CONSTRUCTION METHOD KEY
- 3 - NON-PARALLEL CONSTRUCTION WITH TOP SOIL SEGREGATION
- 5 - ROAD X-ING BORED
- 7 - RAILROAD X-ING BORED
- 9 - WATERBODY X-ING OPEN CUT - FLUME
- 12 - HORIZONTAL DIRECTIONAL DRILL (HDD)
- 13 - PARALLEL TO POWER LINES
- 17 - PARALLEL TO FOREIGN LINES
- 25 - ROAD X-ING BORED WITH PARALLEL PIPELINES
- 27 - RAILROAD X-ING BORED WITH PARALLEL PIPELINES
- 29 - WATERBODY X-ING WITH PARALLEL PIPELINES OPEN CUT - FLUME

PROFILE

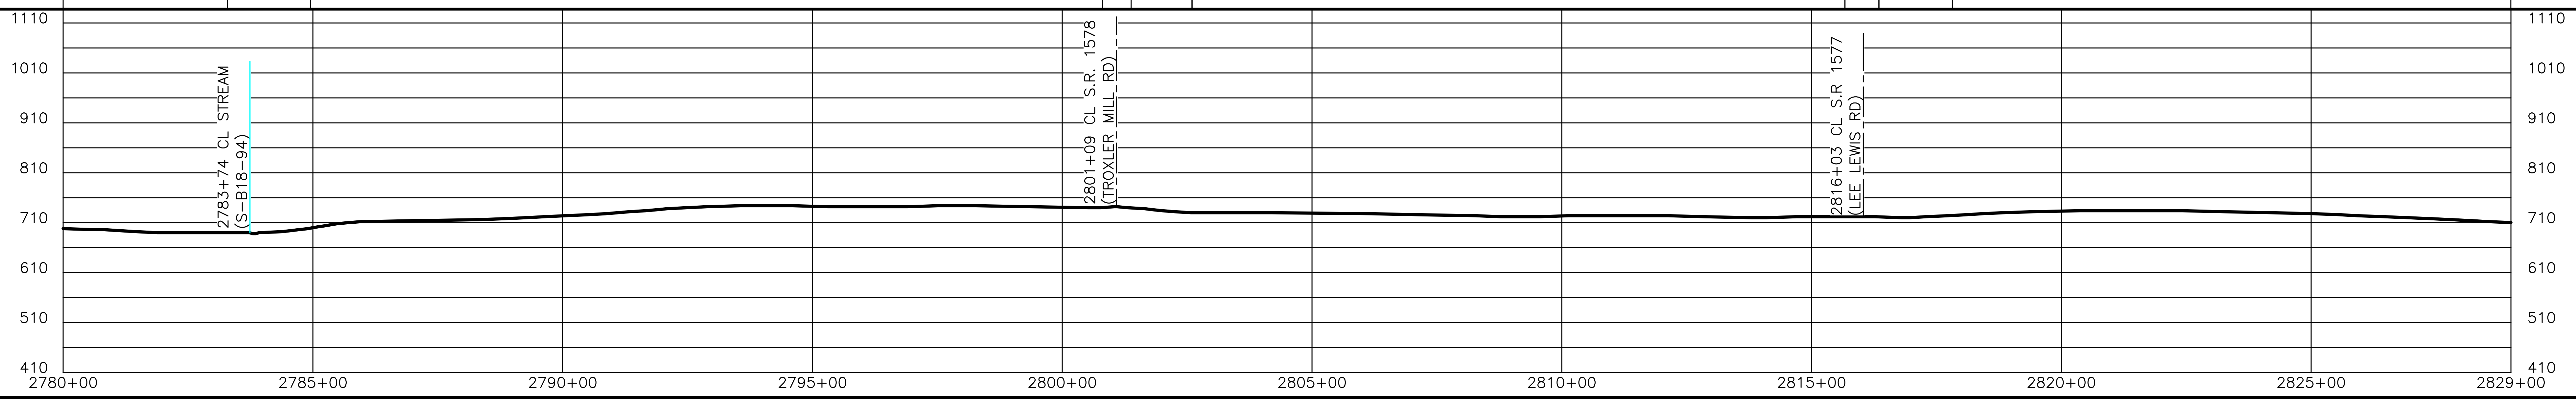

TRC Results you can rely on

REVISIONS

REV.	BY	DATE	DESCRIPTION
P1	TRC	08/13/18	ISSUED FOR REVIEW
P2	TRC	08/20/18	FERC DRAFT
P3	TRC	10/22/18	ISSUED FOR CLIENT REVIEW
P4	TRC	11/02/18	ISSUED FOR FERC
P5	TRC	03/26/19	ISSUED FOR FERC SUPPLEMENTAL FILING

MATERIAL SUMMARY

MK. NO.	QTY.	DESCRIPTION
8	4735 LF	16"O.D. X 0.375"W.T., X-65, FBE
9	165 LF	16"O.D. X 0.375"W.T., X-65, FBE & POWERCRETE

APPROVED FOR CONSTRUCTION		
REV.	BY	DATE
.	.	.

APPROVED FOR BIDDING		
REV.	BY	DATE
.	.	.

APPROVED FOR FERC		
REV.	BY	DATE
.	.	.

Mountain Valley PIPELINE LLC

PIPELINE ALIGNMENT
MVP SOUTHGATE PROJECT - H-650 LINE
ALAMANCE COUNTY, NORTH CAROLINA
STA. 2780+00 TO STA. 2829+00

HORZ. SCALE: 1" = 200'	
DRAWN BY: TRC	07/02/18
DRAFTING CK:	
ENGINEERING CK:	
CONSTRUCTION CK:	
ENVIRONMENTAL CK:	
AFE/P.O.NO.:	
TRC PROJECT NO.: 300423	
DRAWING NO.: PA-ALNC-H-650-01	
SHEET: 57 OF 77	REV. P5
DATE OF PLOT:3/27/2019 5:20:02 PM	

RIGHT-OF-WAY & OWNERSHIP DATA

Start	Tract	Length	End
2829+00	NC-AL-000.065	481 LF	2833+81
2833+81	NC-AL-003.000	1134 LF	2845+15
2845+15	NC-AL-004.000	94 LF	2846+09
2846+09	NC-AL-005.000	1010 LF	2856+19
2856+19	NC-AL-005.000.RC S.R.1579 (JUG HOUSE RD)	60 LF	2856+79
2856+79	NC-AL-006.000	1865 LF	2875+44
2875+44	NC-AL-007.000	356 LF	2879+00

DESIGN

PIPE / COATING	2829+00 – 2856+07	8
PIPE / COATING	2856+07 – 2856+87	9
PIPE / COATING	2856+87 – 2879+00	8
SLOPE DISTANCE		
CLASS LOCATION / HCA		2
CLASS LOCATION / HCA		1

ENVIRONMENTAL

CONSTRUCTION EXCLUSION		
WETLAND / STREAM	W-A18-85	9 LF
WETLAND / STREAM	S-A18-84	4 LF
WETLAND / STREAM	S-A18-87	5 LF
WETLAND / STREAM	W-C18-67	103 LF
WETLAND / STREAM	S-C18-63	4 LF
.		
.		

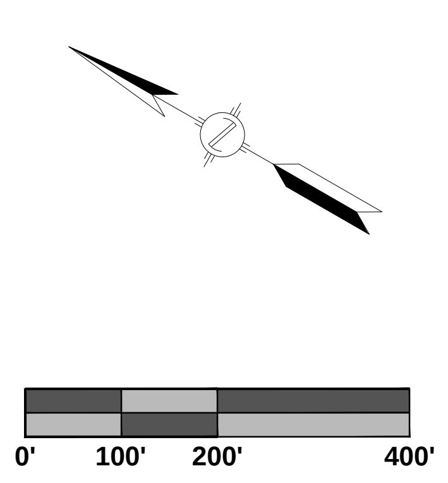

PLAN VIEW

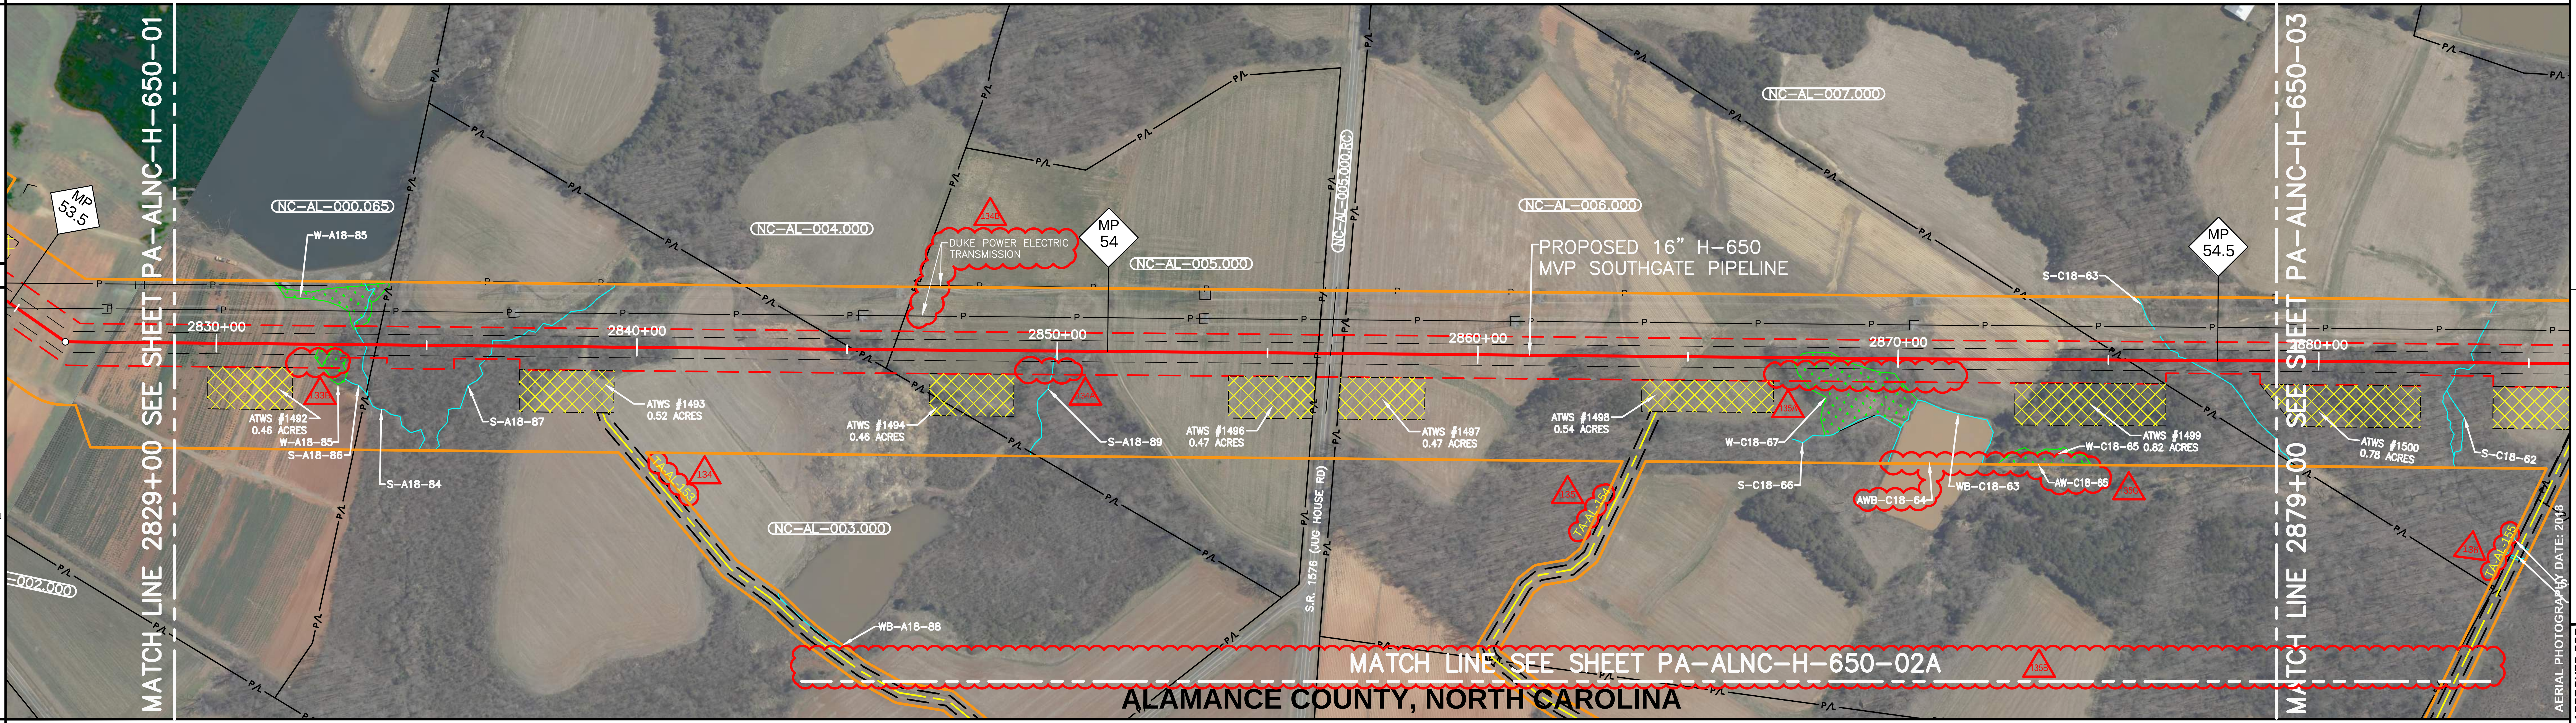

LEGEND

🟧	STUDY CORRIDOR
🟥	PROPOSED PIPELINE
—┤├—	EXISTING PIPELINE
— — —	PERMANENT EASEMENT
— — —	WORK SPACE LIMITS
— — —	PERMANENT ACCESS RD
— — —	TEMPORARY ACCESS RD
— — - - —	COUNTY LINE
— P/L —	PROPERTY LINE
— R/W —	ROAD RIGHT-OF-WAY
— X —	FENCE LINE
—FO——FO——FO—	BURIED FIBER OPTIC
— P —	OVERHEAD POWER
— T —	OVERHEAD TELEPHONE
— — - —	C/L ROAD
—┼—┼—┼—	C/L RAILROAD
—	DELINEATED STREAM
—	DELINEATED WETLAND
—■—■—	BARRICADE FENCE
○ PI SYMBOL	TS# PROPOSED TEST STATION
MB MAILBOX	LM LINE MARKER - VENT PIPE
PWR TEL	POWER/TELE POLE
SIGN	TWR TOWER LEG
TREE	GUY ANCHOR
TANK	⋈ GAS VALVE
WELL GW OW WW MNW	WELL - GAS/OIL/WATER/ MONITORING
POST FP GP	POST - GATE/FENCE
EM GM WM	ELEC/GAS/WTR METER
PED TEP EP FOP TVP	PEDESTAL - UTILITY
SAMH WMH	MH - SANITARY/WATER
⊞	CATCH BASIN - CULVERT
◐	HDD ENTRY/EXIT
▨	ADDITIONAL TEMPORARY WORK SPACE(ATWS)
▨	ABOVE GROUND FACILITY
▨	CONTRACTOR YARD

REFERENCE DRAWINGS

DRAWING NO.	DESCRIPTION
PA-ALNC-H-650-02A	ACCESS ROAD ALIGNMENT SHEET

ISSUED FOR FERC SUPPLEMENTAL FILING

HORIZONTAL STATIONING

2829+00	MATCH LINE
2831+22	EDGE OF ROAD
2831+27	CL ROAD (GRAVEL)
2831+32	EDGE OF ROAD
2832+48	BEGIN WETLAND (W-A18-85)
2832+57	END WETLAND (W-A18-85)
2833+53	CL STREAM (S-A18-84)
2833+81	PROPERTY LINE
2836+56	CL STREAM (S-A18-87)
2838+86	CL ROAD (DIRT)
2845+15	PROPERTY LINE
2846+09	PROPERTY LINE
2856+19	PROPERTY LINE
2856+20	OVERHEAD POWER LINE
2856+40	EDGE OF ROAD
2856+50	CL S.R. 1576 (JUG HOUSE RD) (ASPHALT)
2856+60	EDGE OF ROAD
2856+79	PROPERTY LINE
2867+62	BEGIN WETLAND (W-C18-67)
2868+65	END WETLAND (W-C18-67)
2875+44	PROPERTY LINE
2876+91	CL STREAM (S-C18-63)
2879+00	MATCH LINE

WORK SPACE

🟥	PROPOSED PIPELINE
—┤├—	EXISTING PIPELINE
— - —	ACCESS ROAD
	TEMPORARY WORK SPACE
⬚	PERMANENT EASEMENT
▨	TEMPORARY WORK SPACE(TWS)
▨	ADD. TEMPORARY WORK SPACE(ATWS)

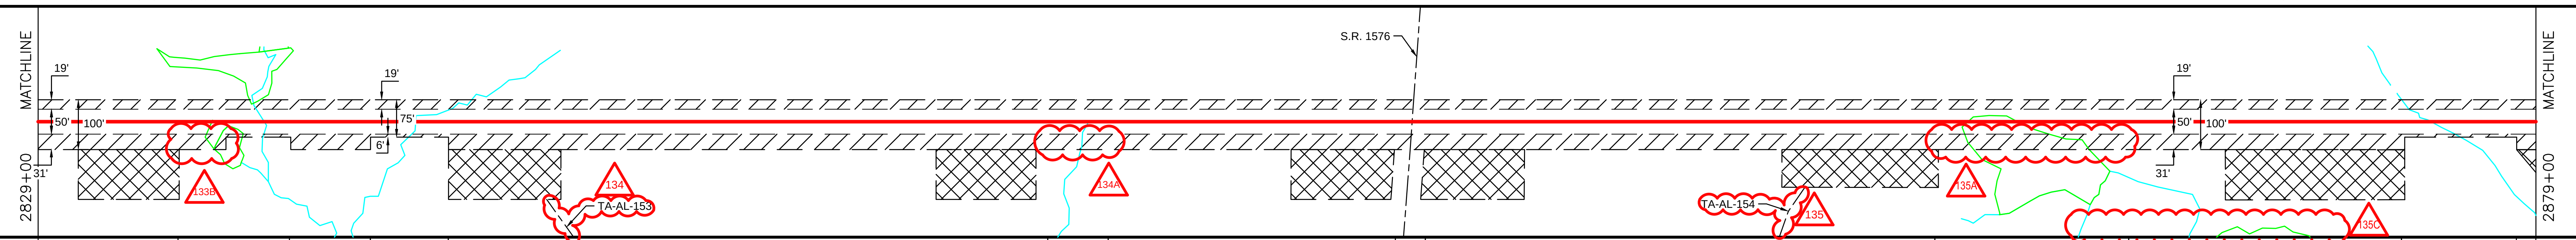

CONSTRUCTION METHOD

13 | 29 | 13 | 29 | 13 | 29 | 13 | 25 | 13 | 29 | 13 | 29 | 13

CONSTRUCTION METHOD KEY
- 3 - NON-PARALLEL CONSTRUCTION WITH TOP SOIL SEGREGATION
- 5 - ROAD X-ING BORED
- 7 - RAILROAD X-ING BORED
- 9 - WATERBODY X-ING OPEN CUT - FLUME
- 12 - HORIZONTAL DIRECTIONAL DRILL (HDD)
- 13 - PARALLEL TO POWER LINES
- 17 - PARALLEL TO FOREIGN LINES
- 25 - ROAD X-ING BORED WITH PARALLEL PIPELINES
- 27 - RAILROAD X-ING BORED WITH PARALLEL PIPELINES
- 29 - WATERBODY X-ING WITH PARALLEL PIPELINES OPEN CUT - FLUME

PROFILE

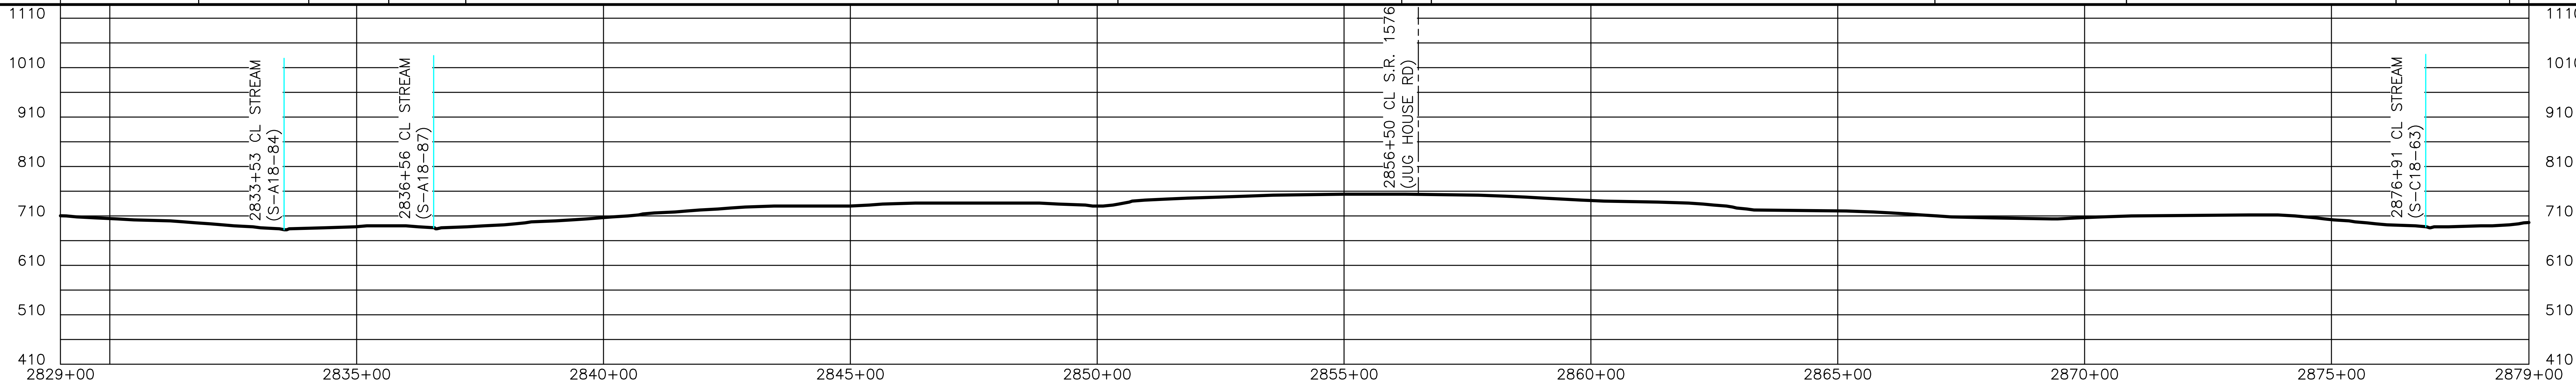

TRC Results you can rely on

REVISIONS

REV.	BY	DATE	DESCRIPTION
P1	TRC	08/13/18	ISSUED FOR REVIEW
P2	TRC	08/20/18	FERC DRAFT
P3	TRC	10/22/18	ISSUED FOR CLIENT REVIEW
P4	TRC	11/02/18	ISSUED FOR FERC
P5	TRC	03/26/19	ISSUED FOR FERC SUPPLEMENTAL FILING

MATERIAL SUMMARY

MK. NO.	QTY.	DESCRIPTION
8	4920 LF	16"O.D. X 0.375"W.T., X-65, FBE
9	80 LF	16"O.D. X 0.375"W.T., X-65, FBE & POWERCRETE

APPROVED FOR CONSTRUCTION

REV.	BY	DATE
.	.	.

APPROVED FOR BIDDING

REV.	BY	DATE
.	.	.

APPROVED FOR FERC

REV.	BY	DATE
.	.	.

Mountain Valley PIPELINE LLC

PIPELINE ALIGNMENT
MVP SOUTHGATE PROJECT - H-650 LINE
ALAMANCE COUNTY, NORTH CAROLINA
STA. 2829+00 TO STA. 2879+00

HORZ. SCALE: 1" = 200'	
DRAWN BY: TRC	07/02/18
DRAFTING CK:	
ENGINEERING CK:	
CONSTRUCTION CK:	
ENVIRONMENTAL CK:	
AFE/P.O.NO.:	
TRC PROJECT NO.: 300423	
DRAWING NO.: PA-ALNC-H-650-02	
SHEET: 58 OF 77	REV. P5
DATE OF PLOT:3/27/2019 5:20:24 PM	

RIGHT-OF-WAY & OWNERSHIP DATA

DESIGN	PIPE / COATING
	SLOPE DISTANCE
	CLASS LOCATION / HCA
ENVIRONMENTAL	CONSTRUCTION EXCLUSION
	WETLAND / STREAM
	.
	.

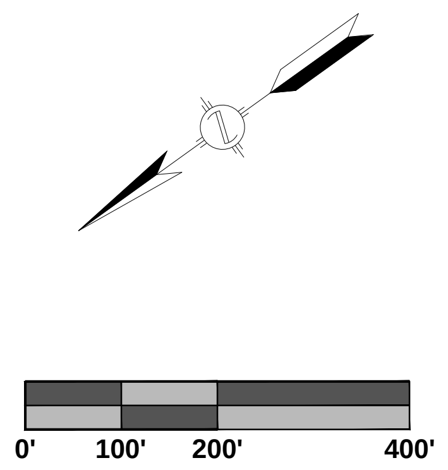

PLAN VIEW

LEGEND

🟧	STUDY CORRIDOR
🟥	PROPOSED PIPELINE
——┤├——	EXISTING PIPELINE
— — —	PERMANENT EASEMENT
— — —	WORK SPACE LIMITS
— - —	PERMANENT ACCESS RD
= = =	TEMPORARY ACCESS RD
—— - - ——	COUNTY LINE
—— P/L ——	PROPERTY LINE
—— R/W ——	ROAD RIGHT-OF-WAY
—— X ——	FENCE LINE
—FO——FO——FO—	BURIED FIBER OPTIC
—— P ——	OVERHEAD POWER
—— T ——	OVERHEAD TELEPHONE
—— - ——	C/L ROAD
—┼—┼—┼—	C/L RAILROAD
——	DELINEATED STREAM
——	DELINEATED WETLAND
○	PI SYMBOL
MB	MAILBOX
LM ↑	LINE MARKER - VENT PIPE
PWR	POWER/TELE POLE
TWR	TOWER LEG
TANK	TANK
⋈	GAS VALVE
WW	WELL - WATER
GP	POST - GATE/FENCE
EM GM WM	ELEC/GAS/WTR METER
PED TEP EP FOP TVP	PEDESTAL - UTILITY
SAMH WMH	MH - SANITARY/WATER
MP MLV-NO.	MAINLINE VALVE
◐	HDD ENTRY/EXIT
▨	ADDITIONAL TEMPORARY WORK SPACE(ATWS)
▨	ABOVE GROUND FACILITY
▨	CONTRACTOR YARD

REFERENCE DRAWINGS

DRAWING NO.	DESCRIPTION
PA-ALNC-H-650-02	ALIGNMENT SHEET

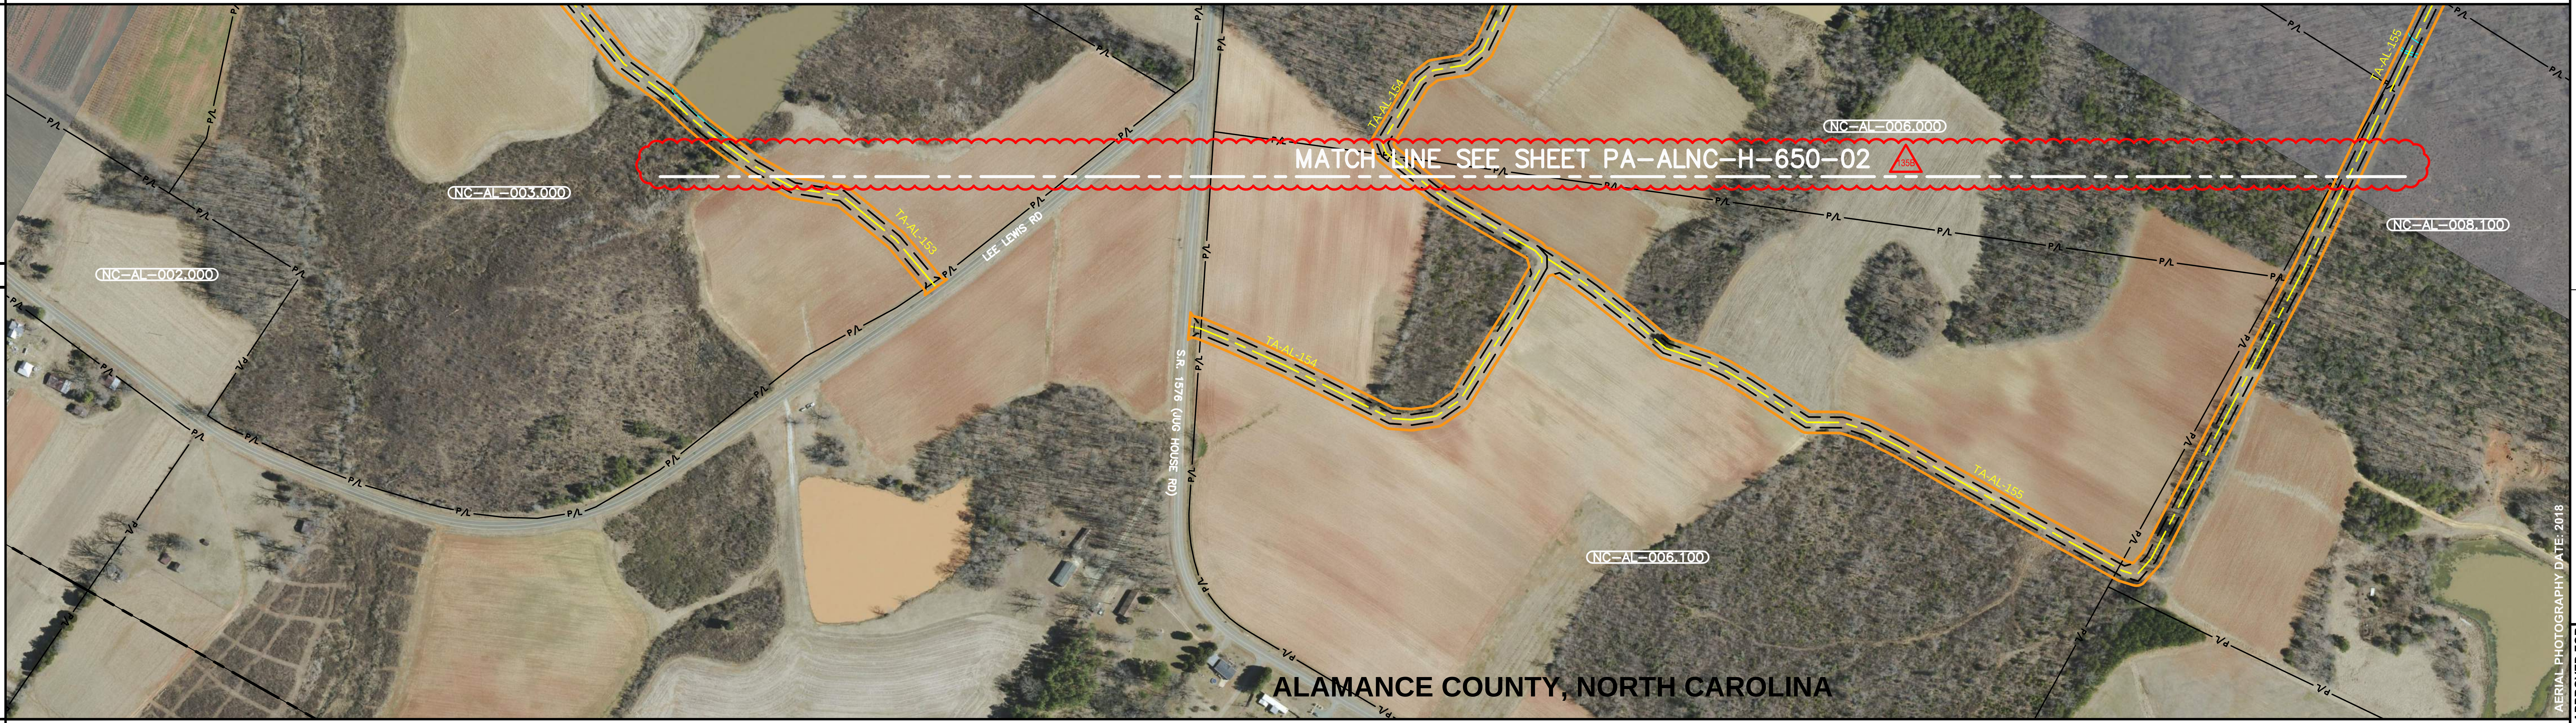

ALAMANCE COUNTY, NORTH CAROLINA

ISSUED FOR FERC SUPPLEMENTAL FILING

HORIZONTAL STATIONING

WORK SPACE

——	PROPOSED PIPELINE
——┤├——	EXISTING PIPELINE
— - —	ACCESS ROAD TEMPORARY WORK SPACE
⌐ — — ¬	PERMANENT EASEMENT
▨	TEMPORARY WORK SPACE(TWS)
▩	ADD. TEMPORARY WORK SPACE(ATWS)

CONSTRUCTION METHOD

CONSTRUCTION METHOD KEY
- 3 - NON-PARALLEL CONSTRUCTION WITH TOP SOIL SEGREGATION
- 5 - ROAD X-ING BORED
- 7 - RAILROAD X-ING BORED
- 9 - WATERBODY X-ING OPEN CUT - FLUME
- 12 - HORIZONTAL DIRECTIONAL DRILL (HDD)
- 13 - PARALLEL TO POWER LINES
- 17 - PARALLEL TO FOREIGN LINES
- 25 - ROAD X-ING BORED WITH PARALLEL PIPELINES
- 27 - RAILROAD X-ING BORED WITH PARALLEL PIPELINES
- 29 - WATERBODY X-ING WITH PARALLEL PIPELINES OPEN CUT - FLUME

PROFILE

TRC *Results you can rely on*

REVISIONS

REV.	BY	DATE	DESCRIPTION
P1	TRC	03/26/19	ISSUED FOR FERC SUPPLEMENTAL FILING

MATERIAL SUMMARY

MK. NO.	QTY.	DESCRIPTION

APPROVED FOR CONSTRUCTION

REV.	BY	DATE
.	.	.

APPROVED FOR BIDDING

REV.	BY	DATE
.	.	.

APPROVED FOR FERC

REV.	BY	DATE
.	.	.

Mountain Valley PIPELINE LLC

ACCESS ROAD

MVP SOUTHGATE PROJECT - H-650 LINE
ALAMANCE COUNTY, NORTH CAROLINA
ACCESS ROADS TA-AL-153, 154, & 155

HORZ. SCALE: 1" = 200'	
DRAWN BY: TRC	07/02/18
DRAFTING CK:	
ENGINEERING CK:	
CONSTRUCTION CK:	
ENVIRONMENTAL CK:	
AFE/P.O.NO.:	
TRC PROJECT NO.: 300423	
DRAWING NO.: PA-ALNC-H-650-02A	
	REV. P1
DATE OF PLOT:3/27/2019 5:26:08 PM	

RIGHT-OF-WAY & OWNERSHIP DATA

RIGHT-OF-WAY & OWNERSHIP DATA	2879+00	NC-AL-007.000 781 LF	2886+81	NC-AL-008.000 1324 LF	2900+05	NC-AL-009.000 718 LF	2907+23	NC-AL-009.000.RC S.R. 1576 (GILLIAM CHURCH RD) 66 LF	2907+89	NC-AL-010.000 1129 LF	2919+18	NC-AL-015.000 90 LF	2920+08	NC-AL-016.000 93 LF	2921+01	NC-AL-018.000 299 LF 2924+00

DESIGN	PIPE / COATING	2879+00 — 8 — 2907+11 — 9 — 2907+97 — 8 — 2924+00
	SLOPE DISTANCE	
	CLASS LOCATION / HCA	1 — 2
ENVIRONMENTAL	CONSTRUCTION EXCLUSION	
	WETLAND / STREAM	S-C18-62 4 LF; S-C18-60 4 LF; S-B18-142 1 LF; S-C18-61 2 LF; S-C18-68 5 LF; W-C18-69 37 LF; S-B18-59 3 LF; S-B18-59 3 LF
	.	
	.	

0' 100' 200' 400'

PLAN VIEW

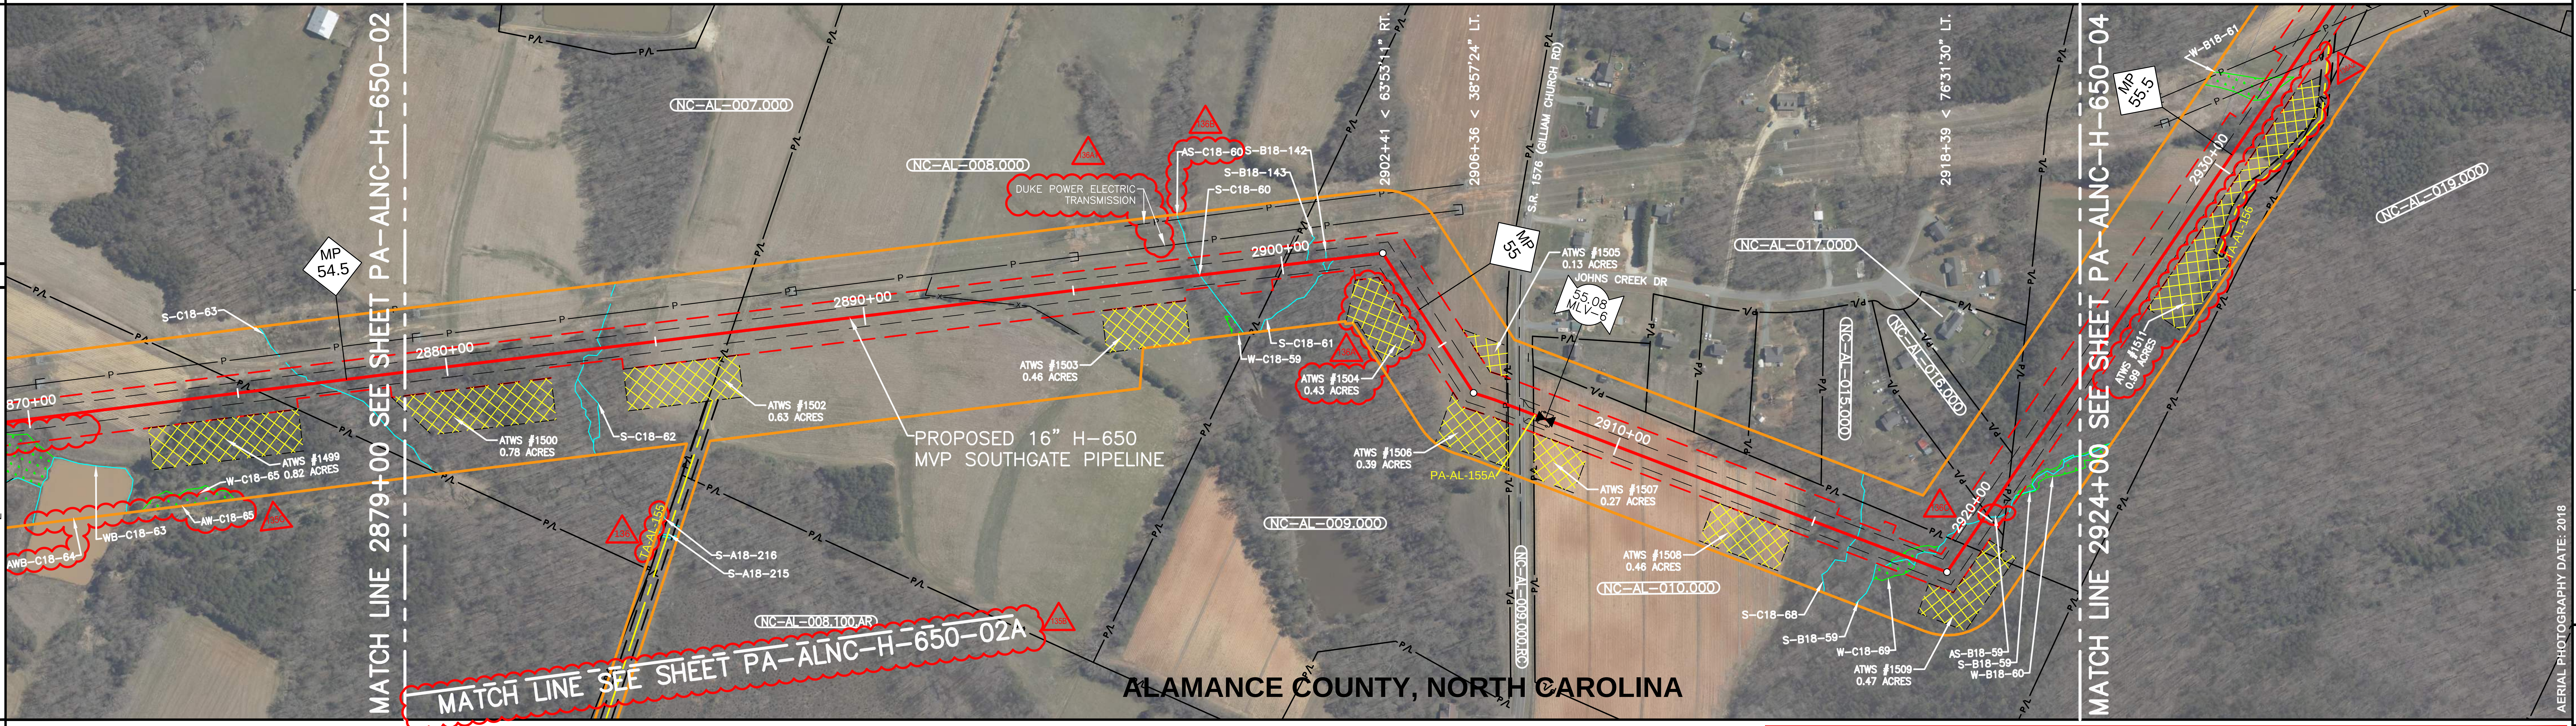

LEGEND

- STUDY CORRIDOR
- PROPOSED PIPELINE
- EXISTING PIPELINE
- PERMANENT EASEMENT
- WORK SPACE LIMITS
- PERMANENT ACCESS RD
- TEMPORARY ACCESS RD
- COUNTY LINE
- P/L PROPERTY LINE
- R/W ROAD RIGHT-OF-WAY
- X FENCE LINE
- FO BURIED FIBER OPTIC
- P OVERHEAD POWER
- T OVERHEAD TELEPHONE
- C/L ROAD
- C/L RAILROAD
- DELINEATED STREAM
- DELINEATED WETLAND
- BARRICADE FENCE
- PI SYMBOL
- TS# PROPOSED TEST STATION
- MB MAILBOX
- LM LINE MARKER - VENT PIPE
- PWR TEL POWER/TELE POLE
- SIGN
- TWR TOWER LEG
- TREE
- GUY ANCHOR
- TANK TANK
- GAS VALVE
- WELL GW OW WW MNW WELL - GAS/OIL/WATER/ MONITORING
- POST FP GP POST - GATE/FENCE
- EM GM WM ELEC/GAS/WTR METER
- PED TEP EP FOP TVP PEDESTAL - UTILITY
- SAMH WMH MH - SANITARY/WATER
- CATCH BASIN - CULVERT
- HDD ENTRY/EXIT
- ADDITIONAL TEMPORARY WORK SPACE(ATWS)
- ABOVE GROUND FACILITY
- CONTRACTOR YARD

REFERENCE DRAWINGS

DRAWING NO.	DESCRIPTION
X-X-XXXX-1100-01	PROPOSED MAIN LINE VALVE PLOT PLAN
PA-ALNC-H-650-02A	ACCESS ROAD ALIGNMENT SHEET

ISSUED FOR FERC SUPPLEMENTAL FILING

HORIZONTAL STATIONING

2879+00 MATCH LINE
2883+70 CL STREAM (S-C18-62)
2886+81 PROPERTY LINE
2892+86 FENCE, 4' HOG & BARBED WIRE
2898+02 CL STREAM (S-C18-60)
2899+96 FENCE, 4' BARBED WIRE
2900+05 PROPERTY LINE
2901+03 CL STREAM (S-B18-142)
2901+26 CL STREAM (S-C18-61)
2907+19 OVERHEAD POWER LINE
2907+23 PROPERTY LINE
2907+42 EDGE OF ROAD
2907+53 CL S.R. 1576 (GILLIAM CHURCH RD) (ASPHALT)
2907+63 EDGE OF ROAD
2907+89 PROPERTY LINE
2916+10 CL STREAM (S-C18-68)
2917+23 BEGIN WETLAND (W-C18-69)
2917+60 END WETLAND (W-C18-69)
2917+60 CL STREAM (S-B18-59)
2919+18 PROPERTY LINE
2919+91 CL STREAM (S-B18-59)
2920+08 PROPERTY LINE
2921+01 PROPERTY LINE
2924+00 MATCH LINE

WORK SPACE

- PROPOSED PIPELINE
- EXISTING PIPELINE
- ACCESS ROAD TEMPORARY WORK SPACE
- PERMANENT EASEMENT
- TEMPORARY WORK SPACE(TWS)
- ADD. TEMPORARY WORK SPACE(ATWS)

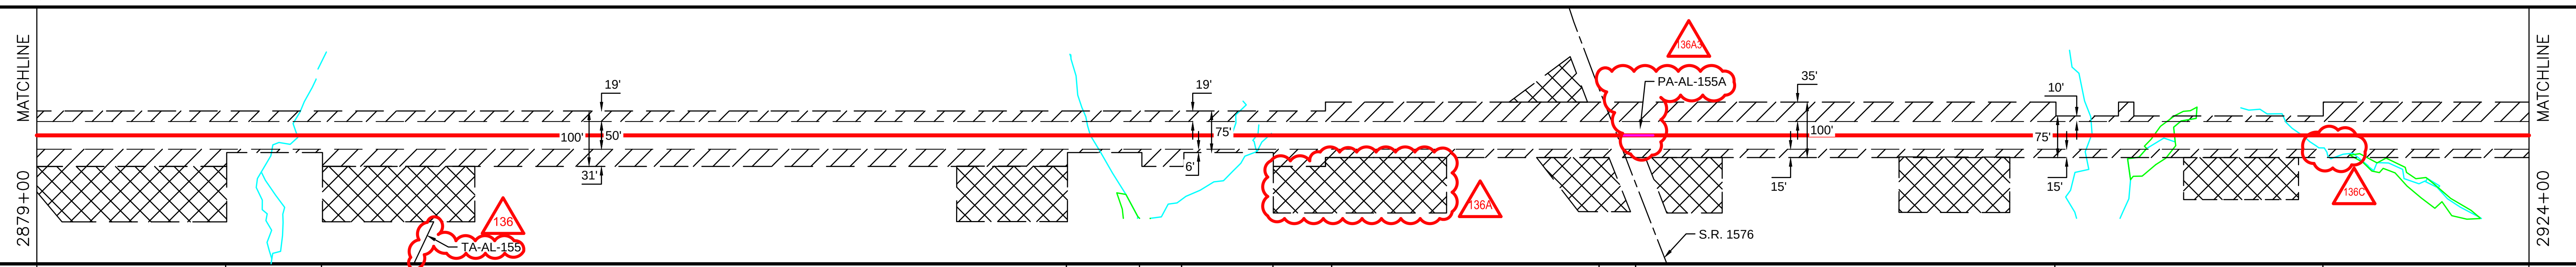

CONSTRUCTION METHOD

13	29	13	29	13	29	13	3	5	3	9	3

CONSTRUCTION METHOD KEY

3 - NON-PARALLEL CONSTRUCTION WITH TOP SOIL SEGREGATION
5 - ROAD X-ING BORED
7 - RAILROAD X-ING BORED
9 - WATERBODY X-ING OPEN CUT - FLUME
12 - HORIZONTAL DIRECTIONAL DRILL (HDD)
13 - PARALLEL TO POWER LINES
17 - PARALLEL TO FOREIGN LINES
25 - ROAD X-ING BORED WITH PARALLEL PIPELINES
27 - RAILROAD X-ING BORED WITH PARALLEL PIPELINES
29 - WATERBODY X-ING WITH PARALLEL PIPELINES OPEN CUT - FLUME

PROFILE

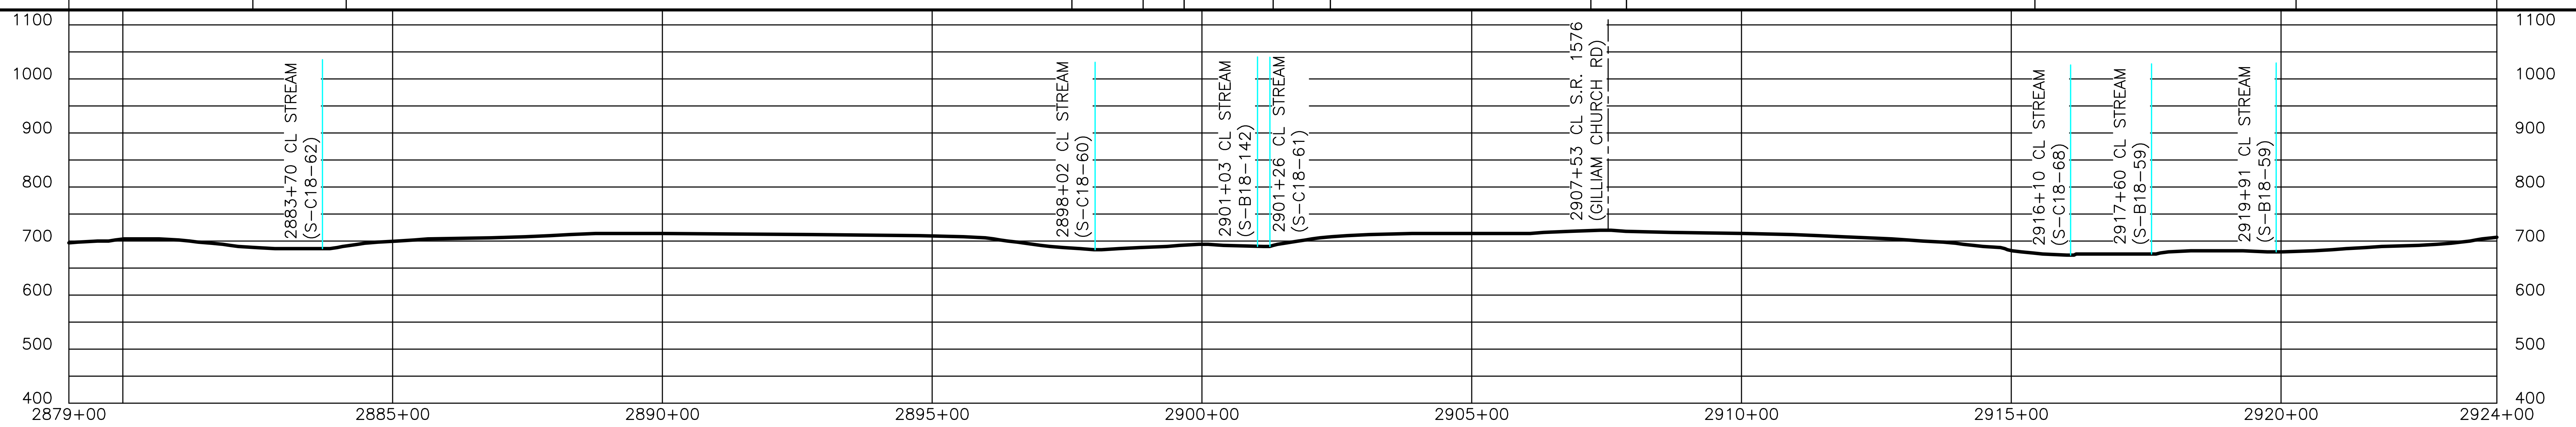

TRC Results you can rely on

REVISIONS

REV.	BY	DATE	DESCRIPTION
P1	TRC	08/13/18	ISSUED FOR REVIEW
P2	TRC	08/20/18	FERC DRAFT
P3	TRC	10/22/18	ISSUED FOR CLIENT REVIEW
P4	TRC	11/02/18	ISSUED FOR FERC
P5	TRC	03/26/19	ISSUED FOR FERC SUPPLEMENTAL FILING

MATERIAL SUMMARY

MK. NO.	QTY.	DESCRIPTION
8	4414 LF	16"O.D. X 0.375"W.T., X-65, FBE
9	86 LF	16"O.D. X 0.375"W.T., X-65, FBE & POWERCRETE

AERIAL PHOTOGRAPHY DATE: 2018

APPROVED FOR CONSTRUCTION		
REV.	BY	DATE
.	.	.

APPROVED FOR BIDDING		
REV.	BY	DATE
.	.	.

APPROVED FOR FERC		
REV.	BY	DATE
.	.	.

Mountain Valley PIPELINE LLC

PIPELINE ALIGNMENT
MVP SOUTHGATE PROJECT - H-650 LINE
ALAMANCE COUNTY, NORTH CAROLINA
STA. 2879+00 TO STA. 2924+00

HORZ. SCALE: 1" = 200'	
DRAWN BY: TRC	07/02/18
DRAFTING CK:	
ENGINEERING CK:	
CONSTRUCTION CK:	
ENVIRONMENTAL CK:	
AFE/P.O.NO.:	
TRC PROJECT NO.: 300423	
DRAWING NO.: PA-ALNC-H-650-03	
SHEET: 59 OF 77	REV. P5
DATE OF PLOT:3/27/2019 5:20:42 PM	

RIGHT-OF-WAY & OWNERSHIP DATA	2924+00	NC-AL-018.000 1700 LF	2941+00	NC-AL-021.000.RC HWY 87 295 LF	2943+95	NC-AL-022.000 549 LF	2949+44	NC-AL-023.000 272 LF	2952+16	NC-AL-024.000 324 LF	2955+40	NC-AL-025.000 1560 LF	2971+00

DESIGN						
PIPE / COATING	2924+00	8	2940+94	9	2944+01	8	2971+00
SLOPE DISTANCE						
CLASS LOCATION / HCA	2	1	2	1		

ENVIRONMENTAL	
CONSTRUCTION EXCLUSION	
WETLAND / STREAM	W-B18-61 39 LF
.	
.	

0' 100' 200' 400'

PLAN VIEW

LEGEND

🟧	STUDY CORRIDOR
🟥	PROPOSED PIPELINE
—┤├—	EXISTING PIPELINE
— — —	PERMANENT EASEMENT
🟥 — —	WORK SPACE LIMITS
— —	PERMANENT ACCESS RD
— —	TEMPORARY ACCESS RD
— - - —	COUNTY LINE
— P/L —	PROPERTY LINE
— R/W —	ROAD RIGHT-OF-WAY
— X —	FENCE LINE
-FO- -FO-	BURIED FIBER OPTIC
— P —	OVERHEAD POWER
— T —	OVERHEAD TELEPHONE
— - —	C/L ROAD
—+—+—	C/L RAILROAD
—	DELINEATED STREAM
—	DELINEATED WETLAND
—□—□—	BARRICADE FENCE
○ PI SYMBOL / TS#	PROPOSED TEST STATION
MB MAILBOX / LM	LINE MARKER - VENT PIPE
PWR TEL	POWER/TELE POLE
SIGN / TWR	TOWER LEG
TREE	GUY ANCHOR
TANK / ⋈	GAS VALVE
WELL GW OW WW MNW	WELL - GAS/OIL/WATER/ MONITORING
POST FP GP	POST - GATE/FENCE
EM GM WM	ELEC/GAS/WTR METER
PED TEP EP FOP TVP	PEDESTAL - UTILITY
SAMH WMH	MH - SANITARY/WATER
⊞	CATCH BASIN - CULVERT
◐	HDD ENTRY/EXIT
▨	ADDITIONAL TEMPORARY WORK SPACE(ATWS)
▨	ABOVE GROUND FACILITY
▨	CONTRACTOR YARD

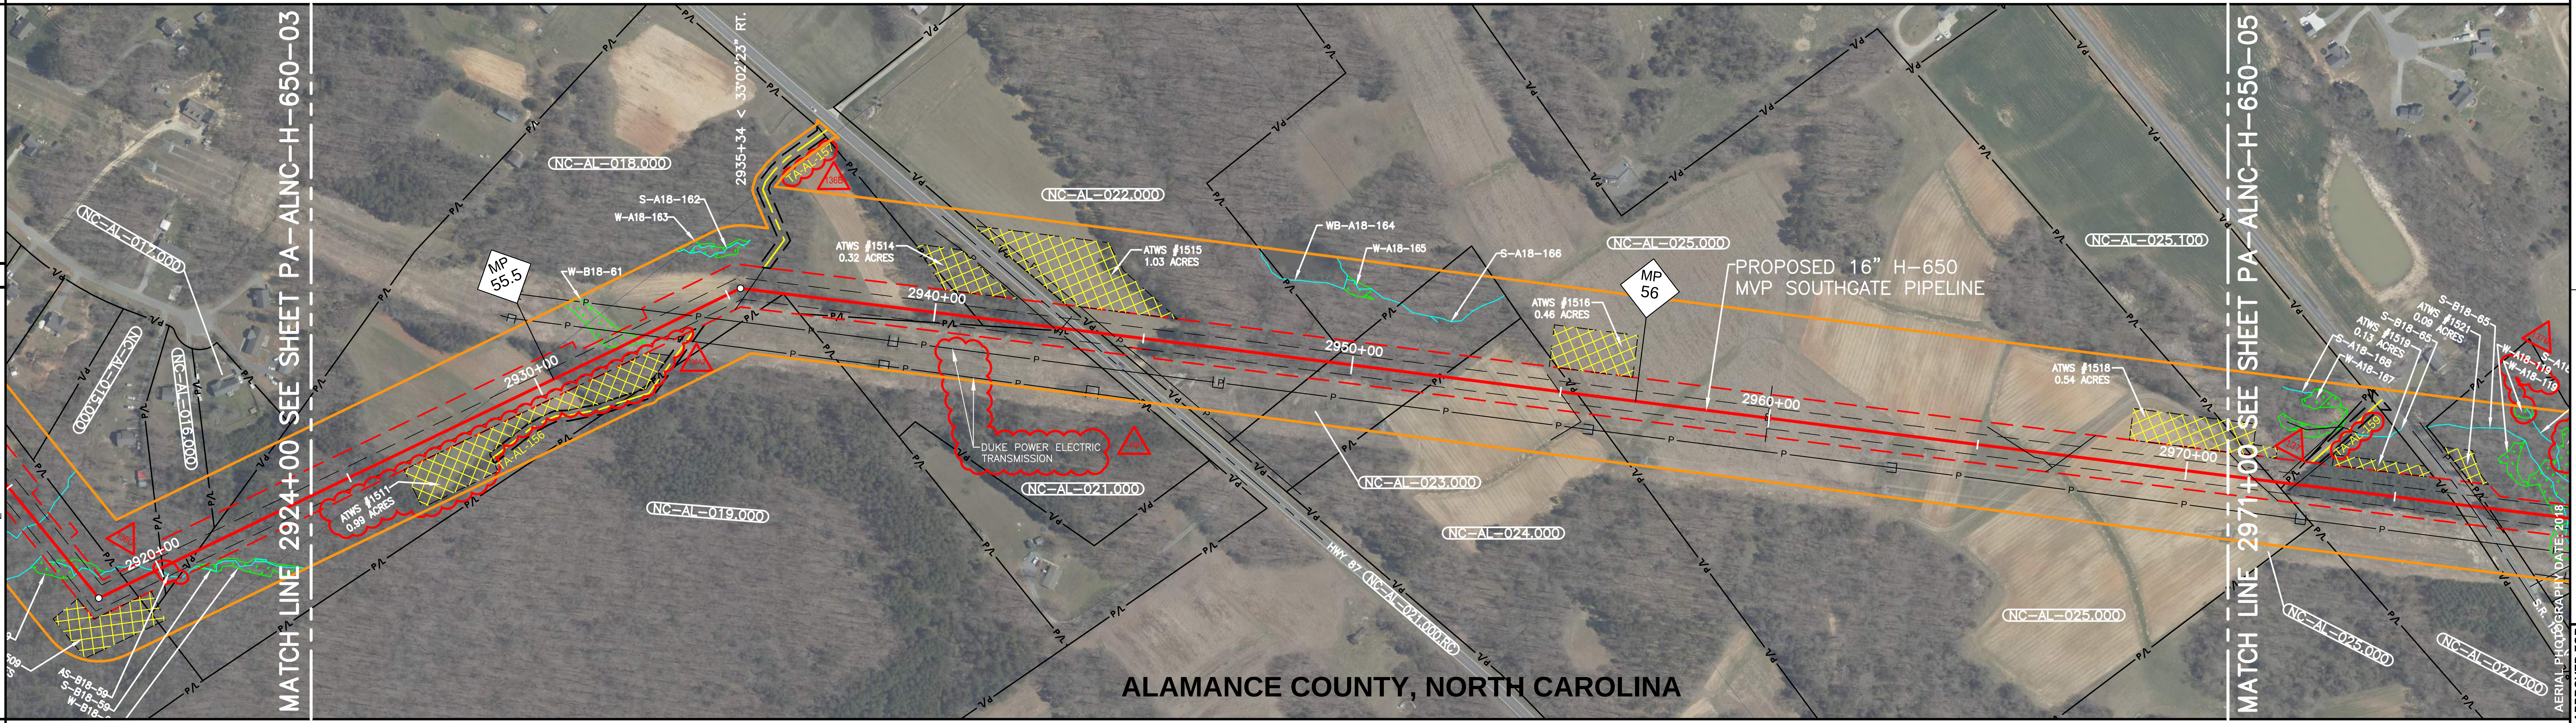

REFERENCE DRAWINGS

DRAWING NO.	DESCRIPTION

ISSUED FOR FERC SUPPLEMENTAL FILING

HORIZONTAL STATIONING

- 2924+00 MATCH LINE
- 2932+24 BEGIN WETLAND (W-B18-61)
- 2932+63 END WETLAND (W-B18-61)
- 2932+80 OVERHEAD TRANSMISSION LINE
- 2933+89 OVERHEAD TRANSMISSION LINE
- 2935+50 EDGE OF ROAD
- 2935+56 CL ACCESS RD (GRASS)
- 2935+60 EDGE OF ROAD
- 2941+00 PROPERTY LINE
- 2942+84 OVERHEAD POWER LINE
- 2943+17 EDGE OF ROAD
- 2943+39 CL HWY 87 (ASPHALT)
- 2943+64 EDGE OF ROAD
- 2943+95 PROPERTY LINE
- 2944+25 OVERHEAD POWER LINE
- 2949+44 PROPERTY LINE
- 2952+16 PROPERTY LINE
- 2954+97 CL DITCH
- 2955+40 PROPERTY LINE
- 2959+97 BURIED FIBER OPTIC CABLE
- 2966+10 CL DITCH
- 2966+86 EDGE OF ROAD
- 2966+92 CL PRIVATE RD (GRAVEL)
- 2967+00 EDGE OF ROAD
- 2967+17 CL DITCH
- 2971+00 MATCH LINE

WORK SPACE

🟥	PROPOSED PIPELINE
—┤├—	EXISTING PIPELINE
— - —	ACCESS ROAD TEMPORARY WORK SPACE
⌐ ¬	PERMANENT EASEMENT
▨	TEMPORARY WORK SPACE(TWS)
▨	ADD. TEMPORARY WORK SPACE(ATWS)

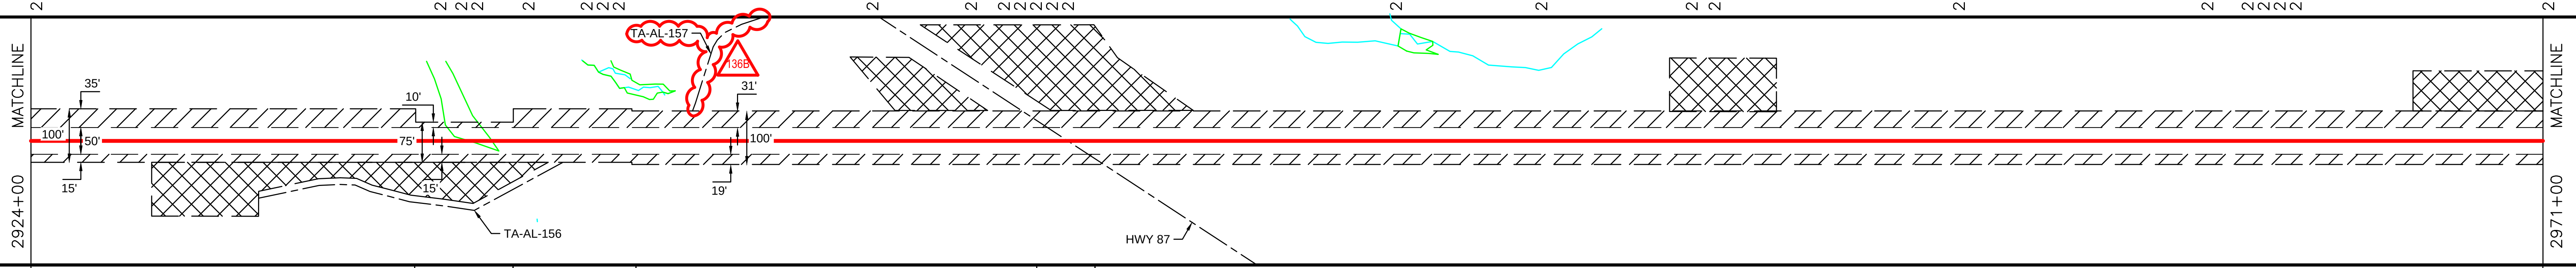

CONSTRUCTION METHOD	3	9	3	13	25	13

CONSTRUCTION METHOD KEY

- 3 - NON-PARALLEL CONSTRUCTION WITH TOP SOIL SEGREGATION
- 5 - ROAD X-ING BORED
- 7 - RAILROAD X-ING BORED
- 9 - WATERBODY X-ING OPEN CUT - FLUME
- 12 - HORIZONTAL DIRECTIONAL DRILL (HDD)
- 13 - PARALLEL TO POWER LINES
- 17 - PARALLEL TO FOREIGN LINES
- 25 - ROAD X-ING BORED WITH PARALLEL PIPELINES
- 27 - RAILROAD X-ING BORED WITH PARALLEL PIPELINES
- 29 - WATERBODY X-ING WITH PARALLEL PIPELINES OPEN CUT - FLUME

PROFILE

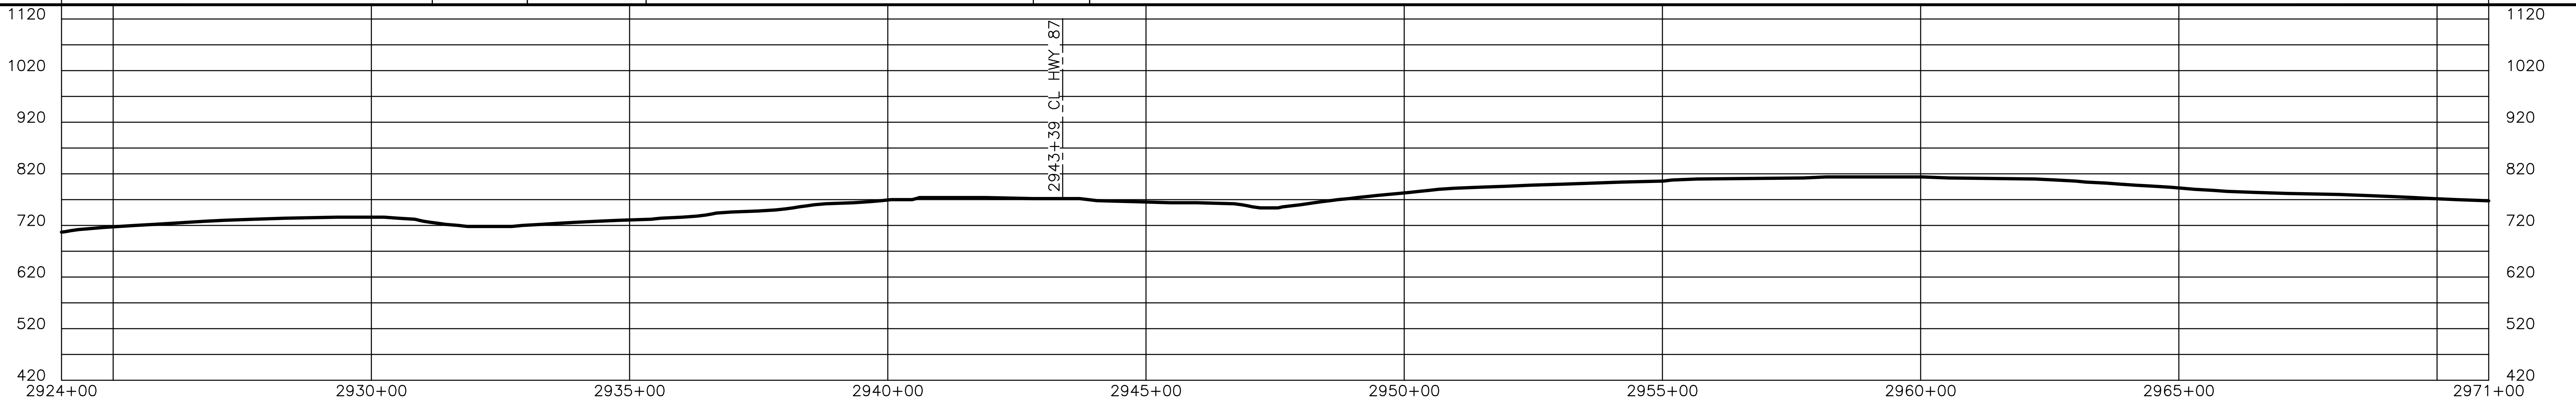

Results you can rely on

REVISIONS

REV.	BY	DATE	DESCRIPTION
P1	TRC	08/13/18	ISSUED FOR REVIEW
P2	TRC	08/20/18	FERC DRAFT
P3	TRC	10/22/18	ISSUED FOR CLIENT REVIEW
P4	TRC	11/02/18	ISSUED FOR FERC
P5	TRC	03/26/19	ISSUED FOR FERC SUPPLEMENTAL FILING

MATERIAL SUMMARY

MK. NO.	QTY.	DESCRIPTION
8	4393 LF	16"O.D. X 0.375"W.T., X-65, FBE
9	307 LF	16"O.D. X 0.375"W.T., X-65, FBE & POWERCRETE

APPROVED FOR CONSTRUCTION		
REV.	BY	DATE
.	.	.

APPROVED FOR BIDDING		
REV.	BY	DATE
.	.	.

APPROVED FOR FERC		
REV.	BY	DATE
.	.	.

Mountain Valley PIPELINE LLC

PIPELINE ALIGNMENT
MVP SOUTHGATE PROJECT - H-650 LINE
ALAMANCE COUNTY, NORTH CAROLINA
STA. 2924+00 TO STA. 2971+00

HORZ. SCALE: 1" = 200'	
DRAWN BY: TRC	07/02/18
DRAFTING CK:	
ENGINEERING CK:	
CONSTRUCTION CK:	
ENVIRONMENTAL CK:	
AFE/P.O.NO.:	
TRC PROJECT NO.: 300423	
DRAWING NO.: PA-ALNC-H-650-04	
SHEET: 60 OF 77	REV. P5
DATE OF PLOT:3/27/2019 5:55:22 PM	

RIGHT-OF-WAY & OWNERSHIP DATA

2971+00	NC-AL-025.000	112 LF	2972+12
2972+12	NC-AL-025.100.AR	27 LF	2972+39
2972+39	NC-AL-027.000	405 LF	2976+44
2976+44	NC-AL-027.000.RC S.R.1571 (ALTAMAHAW RACE TRACK RD)	81 LF	2977+25
2977+25	NC-AL-028.000	438 LF	2981+63
2981+63	NC-AL-031.000	167 LF	2983+30
2983+30	NC-AL-028.000	1554 LF	2998+84
2998+84	NC-AL-033.000	749 LF	3006+33
3006+33	NC-AL-036.000	180 LF	3008+13
3008+13	NC-AL-037.000	329 LF	3011+42
3011+42	NC-AL-039.000	958 LF	3021+00

DESIGN

PIPE / COATING: 2971+00 8 2976+33 9 2977+34 8 3021+00

SLOPE DISTANCE

CLASS LOCATION / HCA: 1 | 2 | 1 | 2 | 3 | 2

ENVIRONMENTAL

CONSTRUCTION EXCLUSION

WETLAND / STREAM

W-A18-119	95 LF
S-B18-65	2 LF
S-A18-120	2 LF
WB-A18-121	31 LF
W-A18-119	105 LF
W-A18-119	192 LF
S-A18-125	5 LF
S-A18-126	1 LF
W-A18-127	61 LF
W-A18-130	17 LF
W-A18-133	56 LF
S-A18-132	5 LF
W-A18-135	146 LF

.

.

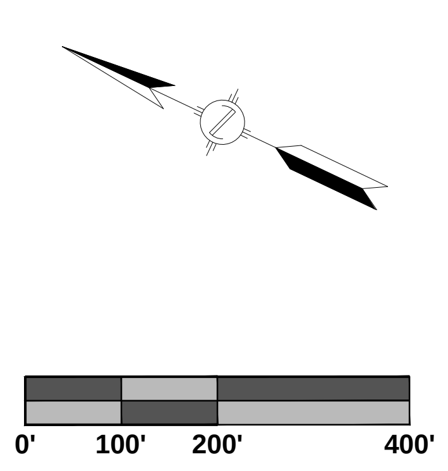

PLAN VIEW

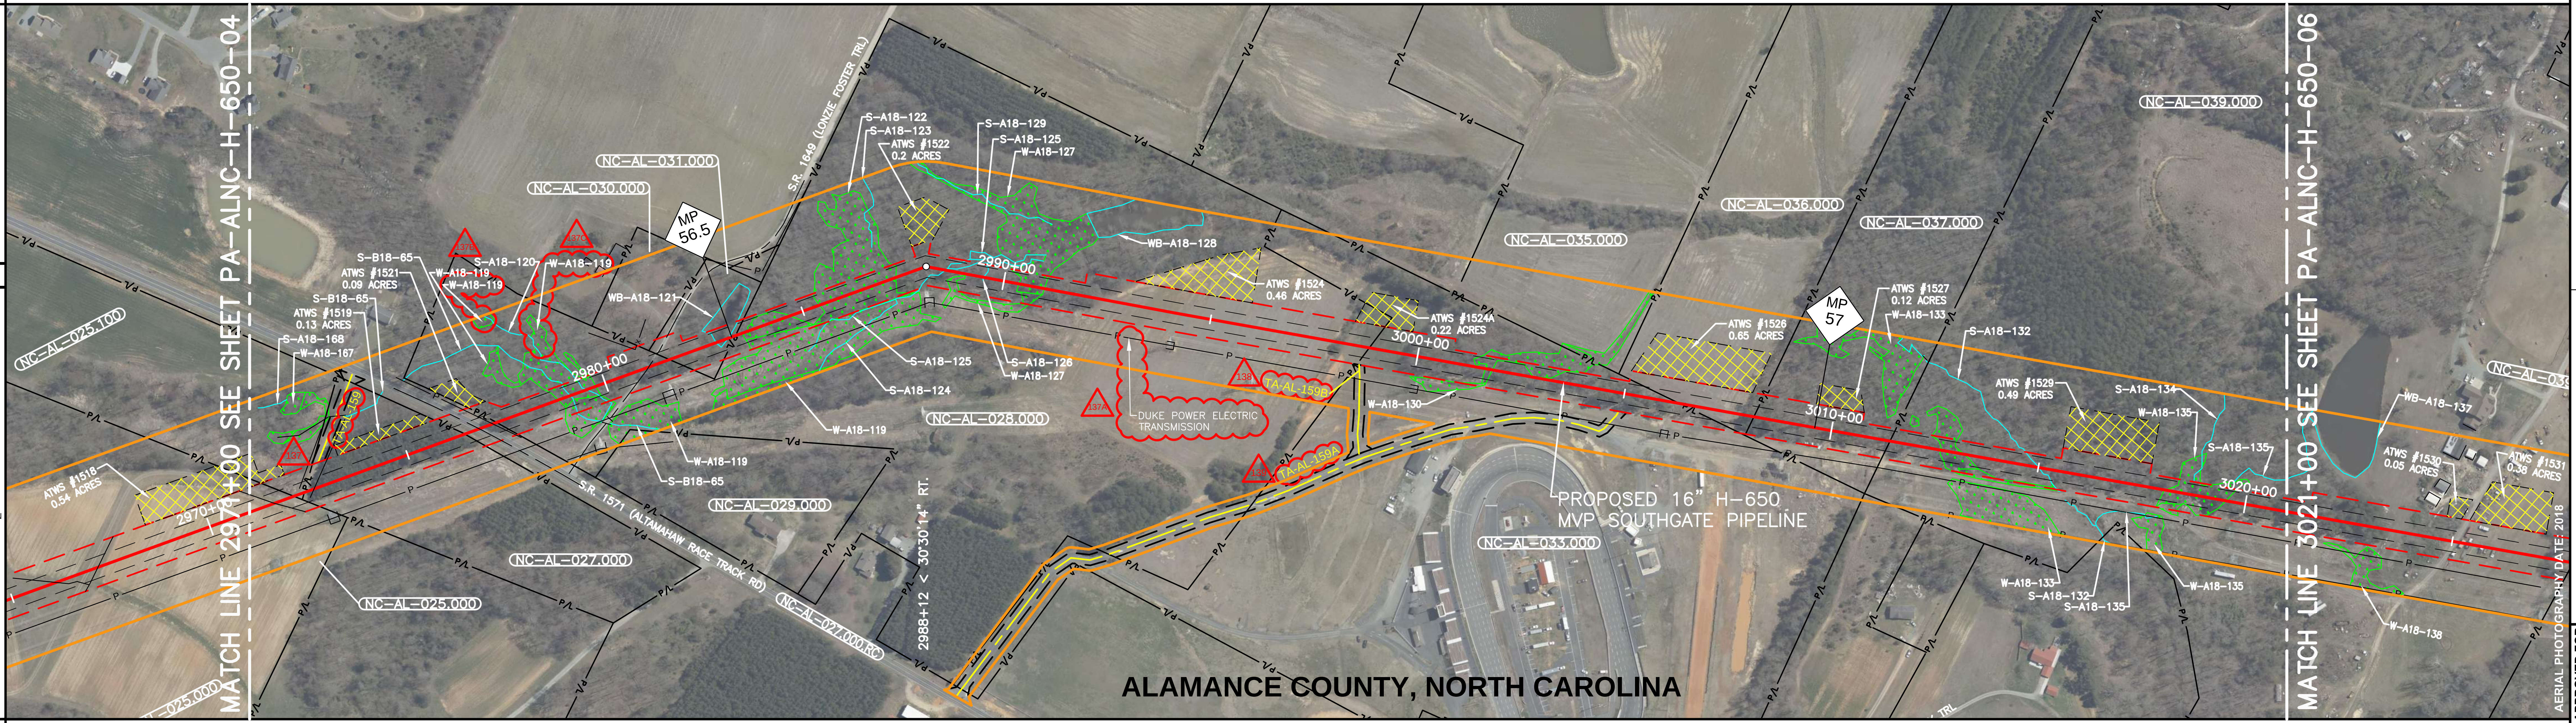

LEGEND

- STUDY CORRIDOR
- PROPOSED PIPELINE
- EXISTING PIPELINE
- PERMANENT EASEMENT
- WORK SPACE LIMITS
- PERMANENT ACCESS RD
- TEMPORARY ACCESS RD
- COUNTY LINE
- PROPERTY LINE
- ROAD RIGHT-OF-WAY
- FENCE LINE
- BURIED FIBER OPTIC
- OVERHEAD POWER
- OVERHEAD TELEPHONE
- C/L ROAD
- C/L RAILROAD
- DELINEATED STREAM
- DELINEATED WETLAND
- BARRICADE FENCE
- PI SYMBOL
- PROPOSED TEST STATION
- MAILBOX
- LINE MARKER - VENT PIPE
- POWER/TELE POLE
- SIGN
- TOWER LEG
- TREE
- GUY ANCHOR
- TANK
- GAS VALVE
- WELL - GAS/OIL/WATER/ MONITORING
- POST - GATE/FENCE
- ELEC/GAS/WTR METER
- PEDESTAL - UTILITY
- MH - SANITARY/WATER
- CATCH BASIN - CULVERT
- HDD ENTRY/EXIT
- ADDITIONAL TEMPORARY WORK SPACE(ATWS)
- ABOVE GROUND FACILITY
- CONTRACTOR YARD

REFERENCE DRAWINGS

DRAWING NO.	DESCRIPTION

ISSUED FOR FERC SUPPLEMENTAL FILING

HORIZONTAL STATIONING

2971+00 MATCH LINE
2971+63 CL DITCH
2971+78 EDGE OF ROAD
2971+89 CL ACCESS RD (GRAVEL)
2972+03 EDGE OF ROAD
2972+12 PROPERTY LINE
2972+24 EDGE OF ROAD
2972+34 CL ACCESS RD (GRAVEL)
2972+39 PROPERTY LINE
2972+44 EDGE OF ROAD
2972+63 CL DITCH
2976+44 PROPERTY LINE
2976+67 EDGE OF ROAD
2976+81 CL S.R. 1571 (ALTAMAHAW RACE TRACK RD)(ASPHALT)
2976+95 EDGE OF ROAD
2977+16 OVERHEAD POWER LINE
2977+25 PROPERTY LINE
2978+81 BEGIN WETLAND (W-A18-119)
2979+12 CL STREAM (S-B18-65)
2979+53 CL STREAM (S-A18-120)
2979+76 END WETLAND (W-A18-119)
2981+02 EDGE OF ROAD
2981+10 CL S.R. 1649 (LONZIE FOSTER TRAIL) (GRAVEL)
2981+18 EDGE OF ROAD
2981+63 PROPERTY LINE
2982+81 BEGIN STREAM (WB-A18-121)
2983+12 END STREAM (WB-A18-121)
2983+30 PROPERTY LINE
2983+63 BEGIN WETLAND (W-A18-119)
2984+68 END WETLAND (W-A18-119)
2985+43 BEGIN WETLAND (W-A18-119)
2987+35 END WETLAND (W-A18-119)
2988+59 CL STREAM (S-A18-125)
2989+51 CL STREAM (S-A18-126)
2990+37 BEGIN WETLAND (W-A18-127)
2990+98 END WETLAND (W-A18-127)
2998+55 EDGE OF ROAD
2998+59 CL ACCESS RD (GRASS)
2998+63 EDGE OF ROAD
2998+84 PROPERTY LINE
3001+64 BEGIN WETLAND (W-A18-130)
3001+81 END WETLAND (W-A18-130)
3005+09 EDGE OF ROAD
3005+15 CL ACCESSS RD (GRASS)
3005+22 EDGE OF ROAD
3006+33 PROPERTY LINE
3008+13 PROPERTY LINE
3011+42 PROPERTY LINE
3012+65 BEGIN WETLAND (W-A18-133)
3013+21 END WETLAND (W-A18-133)
3015+01 CL STREAM (S-A18-132)
3018+07 BEGIN WETLAND (W-A18-135)
3019+53 END WETLAND (W-A18-135)
3021+00 MATCH LINE

WORK SPACE

- PROPOSED PIPELINE
- EXISTING PIPELINE
- ACCESS ROAD TEMPORARY WORK SPACE
- PERMANENT EASEMENT
- TEMPORARY WORK SPACE(TWS)
- ADD. TEMPORARY WORK SPACE(ATWS)

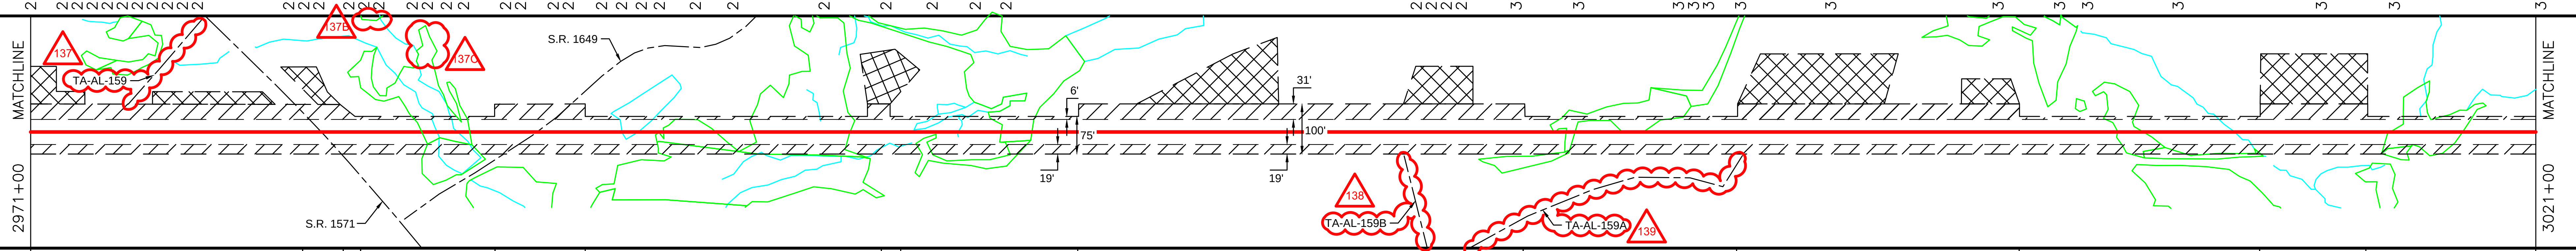

CONSTRUCTION METHOD

13 | 25 | 13 | 29 | 13 | 29 | 13 | 29 | 13 | 29 | 13 | 29 | 13 | 29

CONSTRUCTION METHOD KEY

- 3 - NON-PARALLEL CONSTRUCTION WITH TOP SOIL SEGREGATION
- 5 - ROAD X-ING BORED
- 7 - RAILROAD X-ING BORED
- 9 - WATERBODY X-ING OPEN CUT - FLUME
- 12 - HORIZONTAL DIRECTIONAL DRILL (HDD)
- 13 - PARALLEL TO POWER LINES
- 17 - PARALLEL TO FOREIGN LINES
- 25 - ROAD X-ING BORED WITH PARALLEL PIPELINES
- 27 - RAILROAD X-ING BORED WITH PARALLEL PIPELINES
- 29 - WATERBODY X-ING WITH PARALLEL PIPELINES OPEN CUT - FLUME

PROFILE

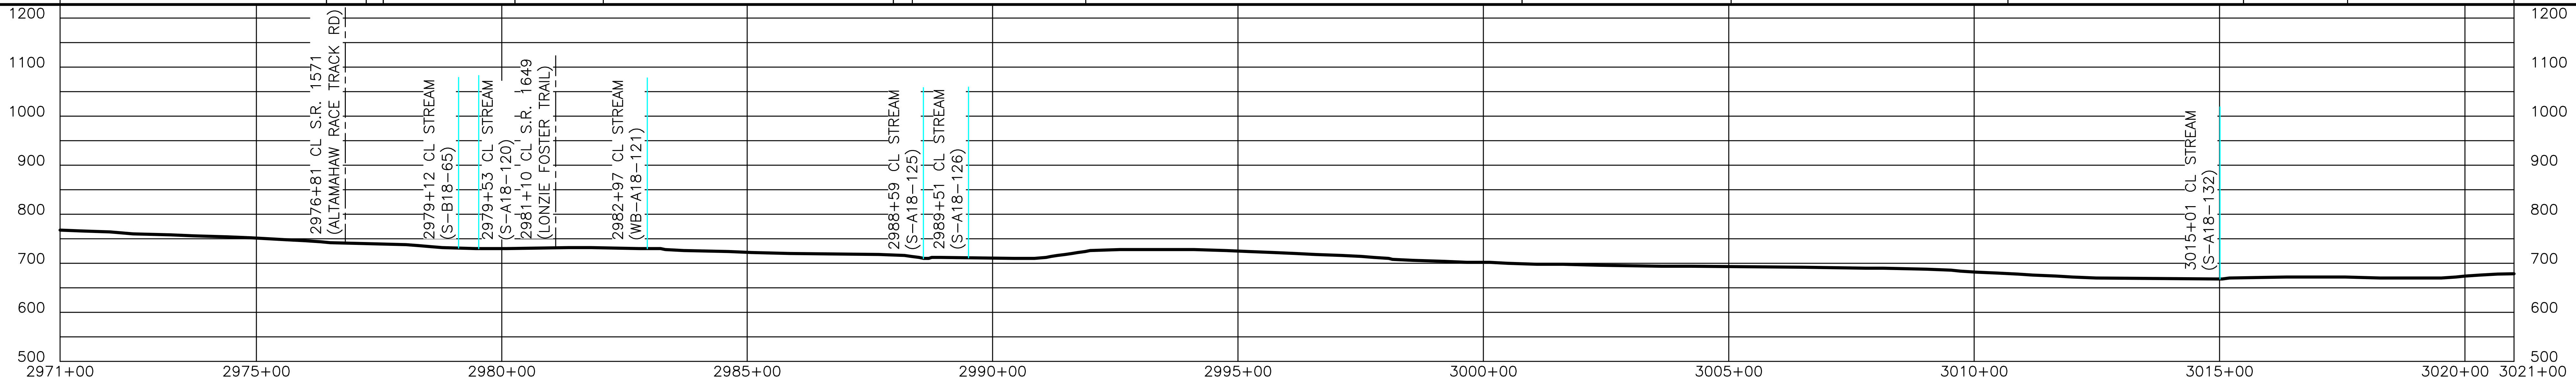

TRC Results you can rely on

REVISIONS

REV.	BY	DATE	DESCRIPTION
P1	TRC	08/13/18	ISSUED FOR REVIEW
P2	TRC	08/20/18	FERC DRAFT
P3	TRC	10/22/18	ISSUED FOR CLIENT REVIEW
P4	TRC	11/02/18	ISSUED FOR FERC
P5	TRC	03/26/19	ISSUED FOR FERC SUPPLEMENTAL FILING

MATERIAL SUMMARY

MK. NO.	QTY.	DESCRIPTION
8	4899 LF	16"O.D. X 0.375"W.T., X-65, FBE
9	101 LF	16"O.D. X 0.375"W.T., X-65, FBE & POWERCRETE

APPROVED FOR CONSTRUCTION

REV.	BY	DATE
.	.	.

APPROVED FOR BIDDING

REV.	BY	DATE
.	.	.

APPROVED FOR FERC

REV.	BY	DATE
.	.	.

Mountain Valley PIPELINE LLC

PIPELINE ALIGNMENT
MVP SOUTHGATE PROJECT - H-650 LINE
ALAMANCE COUNTY, NORTH CAROLINA
STA. 2971+00 TO STA. 3021+00

HORZ. SCALE: 1" = 200'	
DRAWN BY: TRC	07/02/18
DRAFTING CK:	
ENGINEERING CK:	
CONSTRUCTION CK:	
ENVIRONMENTAL CK:	
AFE/P.O.NO.:	
TRC PROJECT NO.: 300423	
DRAWING NO.: PA-ALNC-H-650-05	
SHEET: 61 OF 77	REV. P5
DATE OF PLOT:3/27/2019 5:21:17 PM	

RIGHT-OF-WAY & OWNERSHIP DATA

Start	3021+00	3027+92	3034+02	3034+71	3037+26	3052+47	3053+22	3054+44	3055+08
Tract	NC-AL-039.000	NC-AL-041.000	NC-AL-041.000.RC S.R. 1565 (DODD RD)	NC-AL-042.000	NC-AL-043.000	NC-AL-043.000.RC S.R. 1002 (ALTAMAHAW UNION RIDGE RD)	NC-AL-044.000	NC-AL-044.000.RC S.R. 1561 (HUBB MILL RD)	NC-AL-046.000
Length	692 LF	610 LF	69 LF	255 LF	1521 LF	75 LF	122 LF	64 LF	1792 LF
End	3027+92	3034+02	3034+71	3037+26	3052+47	3053+22	3054+44	3055+08	3073+00

DESIGN

PIPE / COATING	3021+00 – 3033+90: 8	3033+90 – 3034+79: 9	3034+79 – 3052+34: 8	3052+34 – 3053+30: 9	3053+30 – 3054+32: 8	3054+32 – 3055+16: 9	3055+16 – 3073+00: 8
SLOPE DISTANCE							
CLASS LOCATION / HCA	2	1	2	1	2		

ENVIRONMENTAL

CONSTRUCTION EXCLUSION					
WETLAND / STREAM	W-A18-254 154 LF	W-C18-3 13 LF	W-C18-3 20 LF	S-C18-2 1 LF	W-C18-5 52 LF
.					
.					

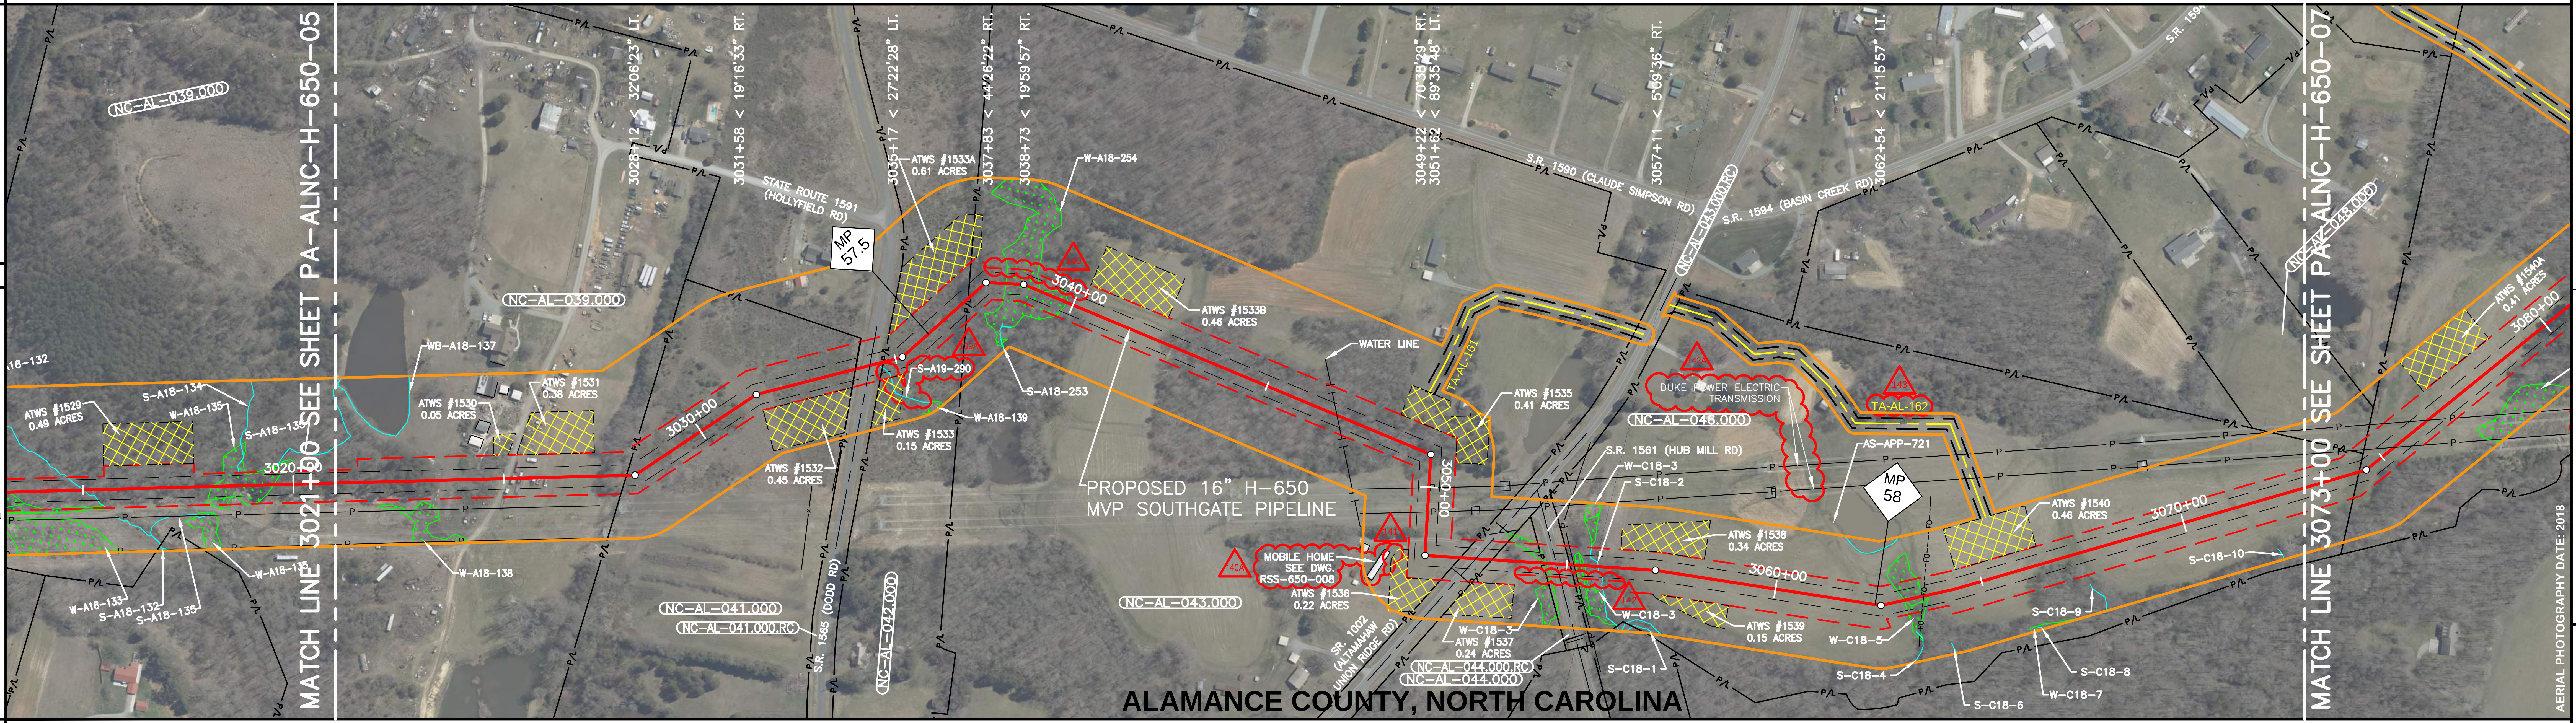

PLAN VIEW

LEGEND

- STUDY CORRIDOR
- PROPOSED PIPELINE
- EXISTING PIPELINE
- PERMANENT EASEMENT
- WORK SPACE LIMITS
- PERMANENT ACCESS RD
- TEMPORARY ACCESS RD
- COUNTY LINE
- PROPERTY LINE (P/L)
- ROAD RIGHT-OF-WAY (R/W)
- FENCE LINE (X)
- BURIED FIBER OPTIC (FO)
- OVERHEAD POWER (P)
- OVERHEAD TELEPHONE (T)
- C/L ROAD
- C/L RAILROAD
- DELINEATED STREAM
- DELINEATED WETLAND
- BARRICADE FENCE
- PI SYMBOL
- PROPOSED TEST STATION
- MAILBOX (MB)
- LINE MARKER (LM) - VENT PIPE
- POWER/TELE POLE (PWR, TEL)
- SIGN
- TOWER LEG (TWR)
- TREE
- GUY ANCHOR
- TANK
- GAS VALVE
- WELL - GAS/OIL/WATER/MONITORING (WELL, GW, OW, WW, MNW)
- POST - GATE/FENCE (POST, FP, GP)
- ELEC/GAS/WTR METER (EM, GM, WM)
- PEDESTAL - UTILITY (PED, TEP, EP, FOP, TVP)
- MH - SANITARY/WATER (SAMH, WMH)
- CATCH BASIN - CULVERT
- HDD ENTRY/EXIT
- ADDITIONAL TEMPORARY WORK SPACE(ATWS)
- ABOVE GROUND FACILITY
- CONTRACTOR YARD

REFERENCE DRAWINGS

DRAWING NO.	DESCRIPTION
RSS-H650-008	RESIDENTIAL SITE SPECIFIC

140A

ISSUED FOR FERC SUPPLEMENTAL FILING

HORIZONTAL STATIONING

3021+00 MATCH LINE
3024+97 EDGE OF ROAD
3025+02 CL HOLLYFIELD RD(GRAVEL)
3025+06 EDGE OF ROAD
3027+92 PROPERTY LINE
3034+02 PROPERTY LINE
3034+02 OVERHEAD POWER LINE
3034+26 EDGE OF ROAD
3034+37 CL S.R. 1565 (DODD RD)(ASPHALT)
3034+47 EDGE OF ROAD
3034+71 PROPERTY LINE
3037+26 PROPERTY LINE
3038+31 BEGIN WETLAND (W-A18-254)
3039+85 END WETLAND (W-A18-254)
3046+80 WATER LINE
3050+01 OVERHEAD TRANSMISSION LINE
3050+59 OVERHEAD TRANSMISSION LINE
3051+22 EDGE OF ROAD
3051+25 CL ROAD (GRAVEL)
3051+29 EDGE OF ROAD
3052+47 PROPERTY LINE
3052+70 EDGE OF ROAD
3052+84 CL S.R. 1002 (ALTAMAHAW UNION RIDGE RD)(ASPHALT)
3052+97 EDGE OF ROAD
3053+22 PROPERTY LINE
3053+22 OVERHEAD POWER LINE
3054+39 BEGIN WETLAND (W-C18-3)
3054+44 PROPERTY LINE
3054+52 END WETLAND (W-C18-3)
3054+65 EDGE OF ROAD
3054+75 CL S.R. 1561 (HUB MILL ROAD)(ASPHALT)
3054+86 EDGE OF ROAD
3055+08 PROPERTY LINE
3055+17 OVERHEAD POWER LINE
3055+22 BEGIN WETLAND (W-C18-3)
3055+42 END WETLAND (W-C18-3)
3055+75 CL STREAM (S-C18-2)
3063+12 BEGIN WETLAND (W-C18-5)
3063+58 BURIED FIBER OPTIC CABLE
3063+64 END WETLAND (W-C18-5)
3073+00 MATCH LINE

WORK SPACE

- PROPOSED PIPELINE
- EXISTING PIPELINE
- ACCESS ROAD
- TEMPORARY WORK SPACE
- PERMANENT EASEMENT
- TEMPORARY WORK SPACE(TWS)
- ADD. TEMPORARY WORK SPACE(ATWS)

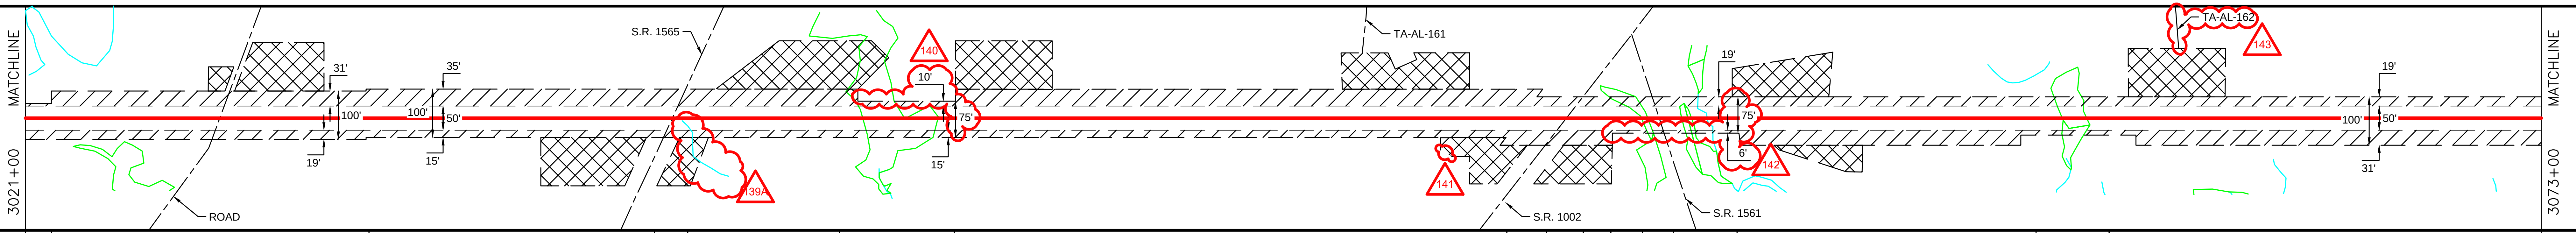

CONSTRUCTION METHOD

29	13	3	5	3	9	3	13	25	13	29	25	29	13	29	13

CONSTRUCTION METHOD KEY

3 - NON-PARALLEL CONSTRUCTION WITH TOP SOIL SEGREGATION
5 - ROAD X-ING BORED
7 - RAILROAD X-ING BORED
9 - WATERBODY X-ING OPEN CUT - FLUME
12 - HORIZONTAL DIRECTIONAL DRILL (HDD)
13 - PARALLEL TO POWER LINES
17 - PARALLEL TO FOREIGN LINES
25 - ROAD X-ING BORED WITH PARALLEL PIPELINES
27 - RAILROAD X-ING BORED WITH PARALLEL PIPELINES
29 - WATERBODY X-ING WITH PARALLEL PIPELINES OPEN CUT - FLUME

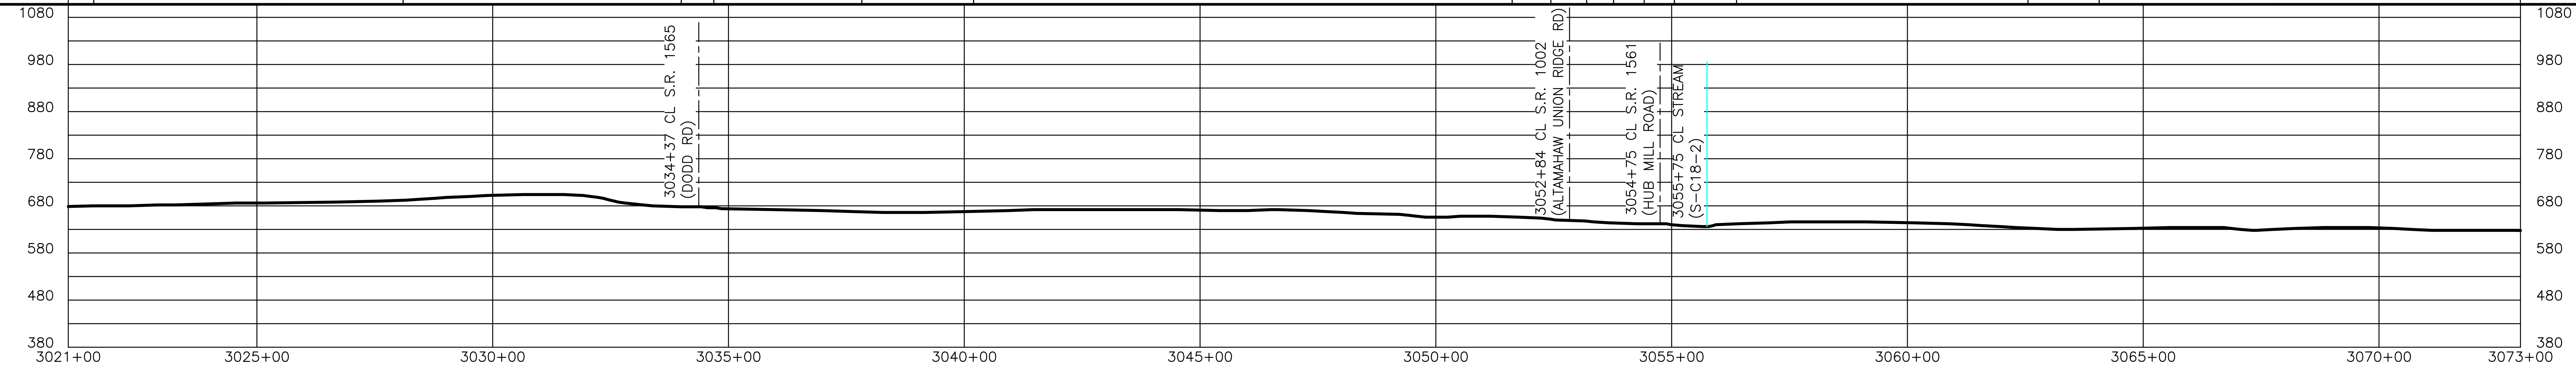

PROFILE

TRC Results you can rely on

REVISIONS

REV.	BY	DATE	DESCRIPTION
P1	TRC	08/13/18	ISSUED FOR REVIEW
P2	TRC	08/20/18	FERC DRAFT
P3	TRC	10/22/18	ISSUED FOR CLIENT REVIEW
P4	TRC	11/02/18	ISSUED FOR FERC
P5	TRC	03/26/19	ISSUED FOR FERC SUPPLEMENTAL FILING

MATERIAL SUMMARY

MK. NO.	QTY.	DESCRIPTION
8	4931 LF	16"O.D. X 0.375"W.T., X-65, FBE
9	269 LF	16"O.D. X 0.375"W.T., X-65, FBE & POWERCRETE

APPROVED FOR CONSTRUCTION		
REV.	BY	DATE
.	.	.

APPROVED FOR BIDDING		
REV.	BY	DATE
.	.	.

APPROVED FOR FERC		
REV.	BY	DATE
.	.	.

Mountain Valley PIPELINE LLC

PIPELINE ALIGNMENT

MVP SOUTHGATE PROJECT - H-650 LINE ALAMANCE COUNTY, NORTH CAROLINA STA. 3021+00 TO STA. 3073+00

HORZ. SCALE: 1" = 200'	
DRAWN BY: TRC	07/02/18
DRAFTING CK:	
ENGINEERING CK:	
CONSTRUCTION CK:	
ENVIRONMENTAL CK:	
AFE/P.O.NO.:	
TRC PROJECT NO.:	300423
DRAWING NO.: PA-ALNC-H-650-06	
SHEET: 62 OF 77	REV. P5
DATE OF PLOT: 3/27/2019 5:21:29 PM	

RIGHT-OF-WAY & OWNERSHIP DATA	NC-AL-046.000	NC-AL-050.000	NC-AL-051.000	NC-AL-052.000	NC-AL-053.000	NC-AL-054.000
Stations	3073+00 – 3074+34	3074+34 – 3090+32	3090+32 – 3099+21	3099+21 – 3109+81	3109+81 – 3120+86	3120+86 – 3122+00
Length	134 LF	1598 LF	889 LF	1060 LF	1105 LF	114 LF

DESIGN	PIPE / COATING	3073+00 – 3122+00: 8
	SLOPE DISTANCE	
	CLASS LOCATION / HCA	2 | 1 | 2 | 1 | 2
ENVIRONMENTAL	CONSTRUCTION EXCLUSION	
	WETLAND / STREAM	S-C18-13 2 LF | S-C18-11 30 LF | S-C18-11 49 LF
	.	
	.	

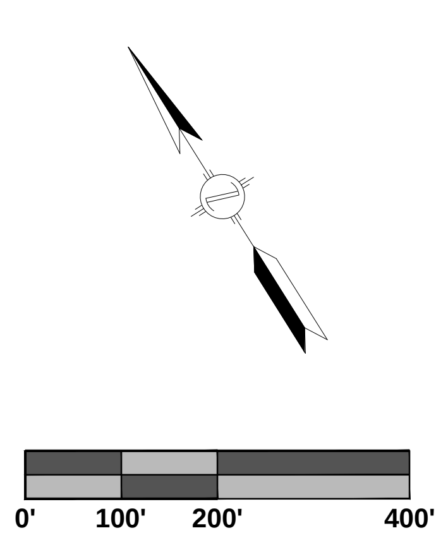

PLAN VIEW

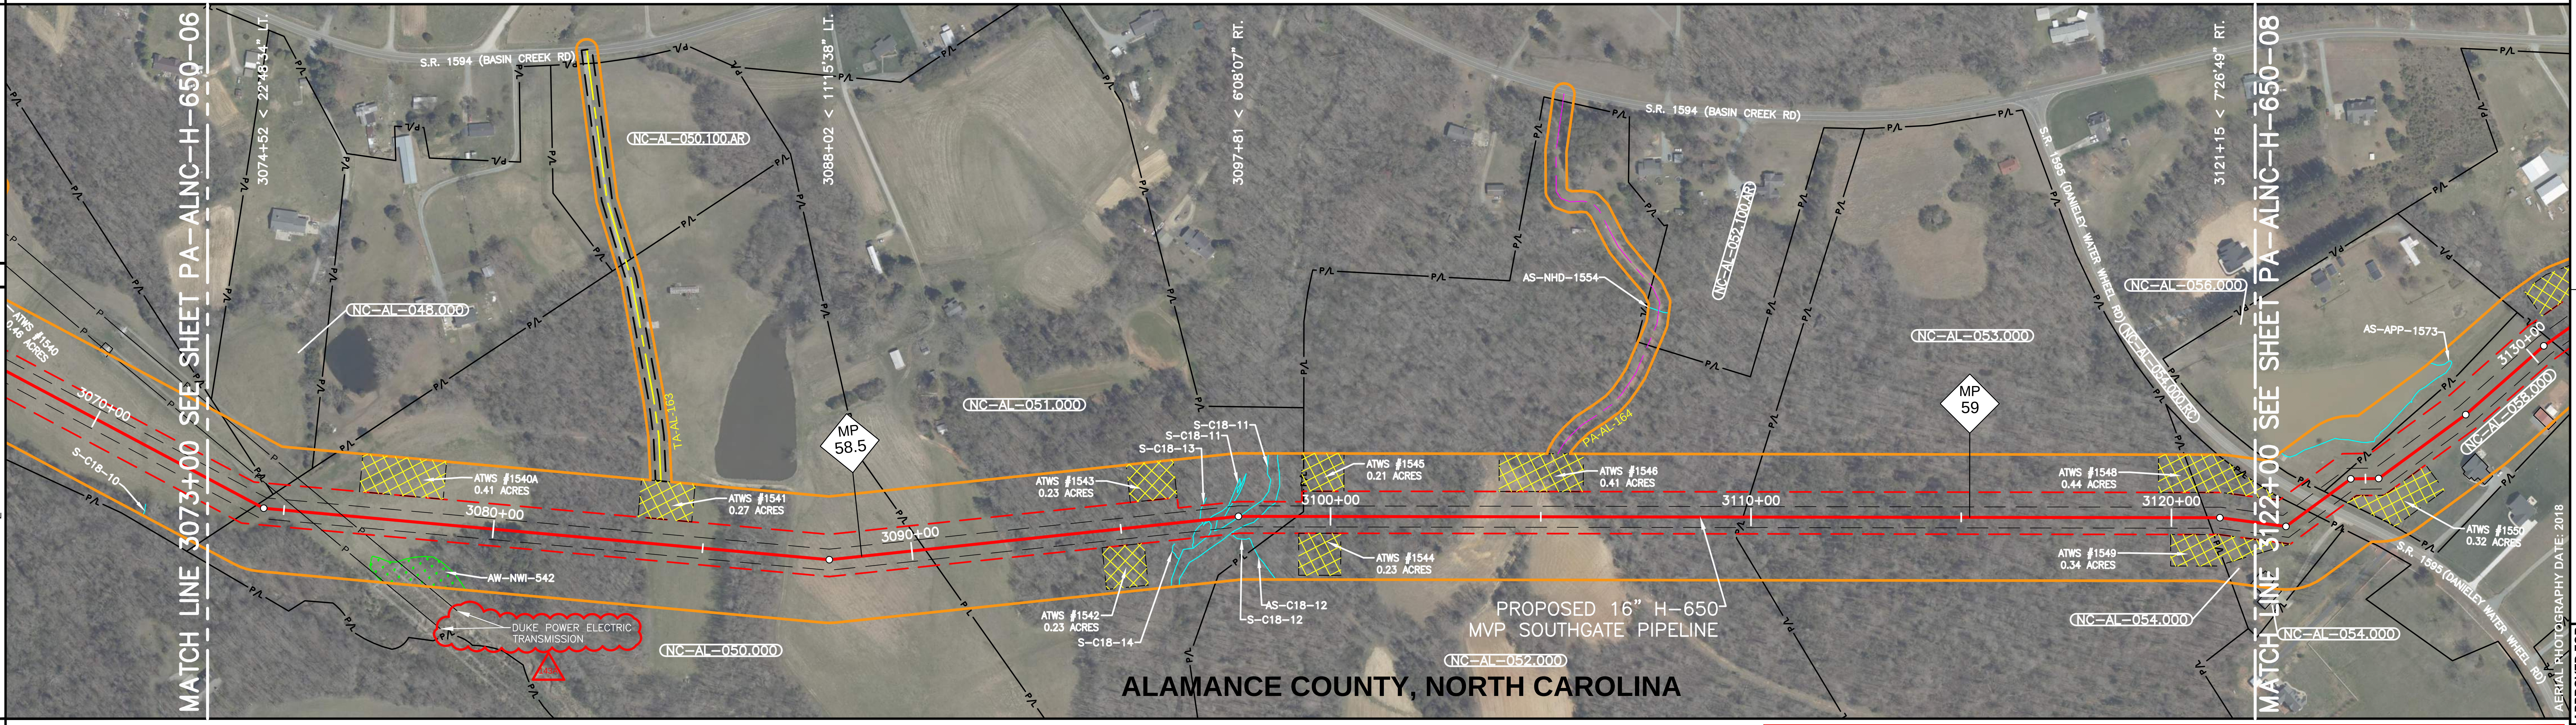

ISSUED FOR FERC SUPPLEMENTAL FILING

LEGEND

🟧	STUDY CORRIDOR
🟥	PROPOSED PIPELINE
─┤├─	EXISTING PIPELINE
— — —	PERMANENT EASEMENT
— — —	WORK SPACE LIMITS
— — —	PERMANENT ACCESS RD
— — —	TEMPORARY ACCESS RD
—— – – ——	COUNTY LINE
—— P/L ——	PROPERTY LINE
—— R/W ——	ROAD RIGHT-OF-WAY
—— X ——	FENCE LINE
–FO––FO––FO–	BURIED FIBER OPTIC
—— P ——	OVERHEAD POWER
—— T ——	OVERHEAD TELEPHONE
— – — – —	C/L ROAD
─┼─┼─┼─	C/L RAILROAD
——	DELINEATED STREAM
——	DELINEATED WETLAND
—□——□—	BARRICADE FENCE
○	PI SYMBOL
TS#	PROPOSED TEST STATION
MB	MAILBOX
LM	LINE MARKER - VENT PIPE
PWR TEL	POWER/TELE POLE
	SIGN
TWR	TOWER LEG
	TREE
	GUY ANCHOR
TANK	TANK
⋈	GAS VALVE
WELL GW OW WW MNW	WELL - GAS/OIL/WATER/ MONITORING
POST FP GP	POST - GATE/FENCE
EM GM WM	ELEC/GAS/WTR METER
PED TEP EP FOP TVP	PEDESTAL - UTILITY
SAMH WMH	MH - SANITARY/WATER
⊞	CATCH BASIN - CULVERT
◐	HDD ENTRY/EXIT
▨	ADDITIONAL TEMPORARY WORK SPACE(ATWS)
▨	ABOVE GROUND FACILITY
▨	CONTRACTOR YARD

REFERENCE DRAWINGS

DRAWING NO.	DESCRIPTION

HORIZONTAL STATIONING

3073+00 MATCH LINE
3074+34 PROPERTY LINE
3075+37 OVERHEAD TRANSMISSION LINE
3076+40 OVERHEAD TRANSMISSION LINE
3090+32 PROPERTY LINE
3096+91 CL STREAM (S-C18-13)
3097+09 BEGIN STREAM (S-C18-11)
3097+39 END STREAM (S-C18-11)
3097+84 BEGIN STREAM (S-C18-11)
3098+33 END STREAM (S-C18-11)
3099+21 PROPERTY LINE
3109+81 PROPERTY LINE
3120+86 PROPERTY LINE
3122+00 MATCH LINE

WORK SPACE

🟥	PROPOSED PIPELINE
─┤├─	EXISTING PIPELINE
— – —	ACCESS ROAD TEMPORARY WORK SPACE
┌ – ┐	PERMANENT EASEMENT
▨	TEMPORARY WORK SPACE(TWS)
▨	ADD. TEMPORARY WORK SPACE(ATWS)

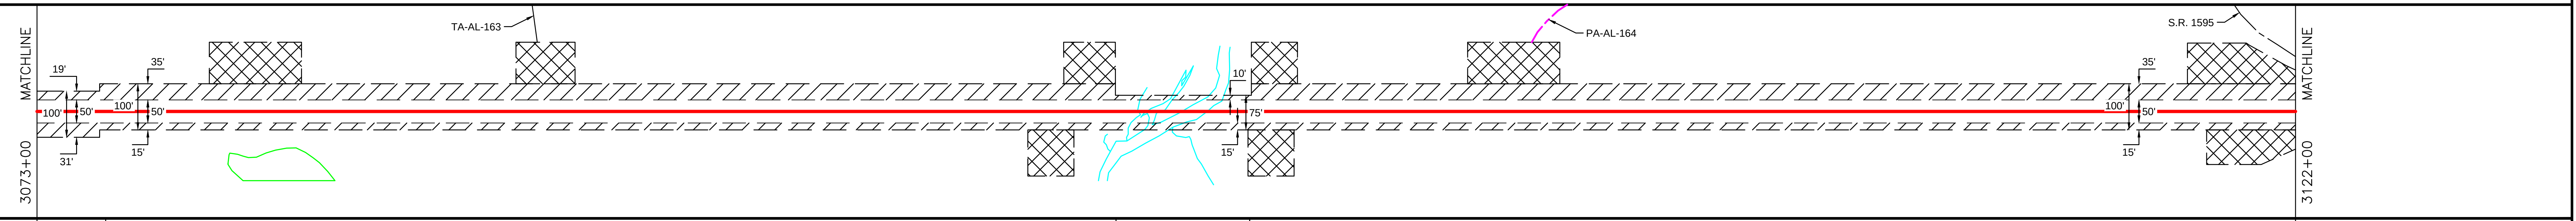

CONSTRUCTION METHOD

13	3	9	3

CONSTRUCTION METHOD KEY
3 - NON-PARALLEL CONSTRUCTION WITH TOP SOIL SEGREGATION
5 - ROAD X-ING BORED
7 - RAILROAD X-ING BORED
9 - WATERBODY X-ING OPEN CUT - FLUME
12 - HORIZONTAL DIRECTIONAL DRILL (HDD)
13 - PARALLEL TO POWER LINES
17 - PARALLEL TO FOREIGN LINES
25 - ROAD X-ING BORED WITH PARALLEL PIPELINES
27 - RAILROAD X-ING BORED WITH PARALLEL PIPELINES
29 - WATERBODY X-ING WITH PARALLEL PIPELINES OPEN CUT - FLUME

PROFILE

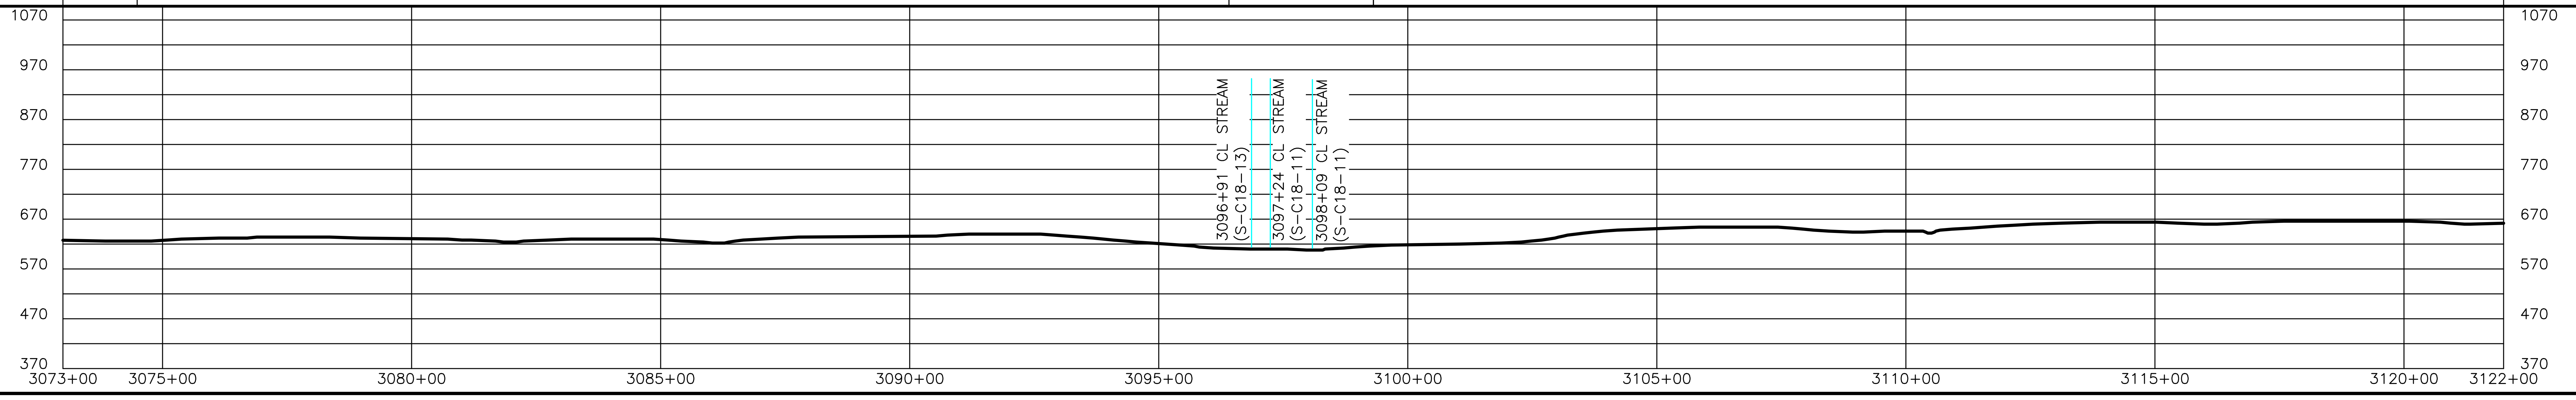

TRC
Results you can rely on

REVISIONS

REV.	BY	DATE	DESCRIPTION
P1	TRC	08/13/18	ISSUED FOR REVIEW
P2	TRC	08/20/18	FERC DRAFT
P3	TRC	10/22/18	ISSUED FOR CLIENT REVIEW
P4	TRC	11/02/18	ISSUED FOR FERC
P5	TRC	03/26/19	ISSUED FOR FERC SUPPLEMENTAL FILING

MATERIAL SUMMARY

MK. NO.	QTY.	DESCRIPTION
8	4900 LF	16"O.D. X 0.375"W.T., X-65, FBE

APPROVED FOR CONSTRUCTION		
REV.	BY	DATE
.	.	.

APPROVED FOR BIDDING		
REV.	BY	DATE
.	.	.

APPROVED FOR FERC		
REV.	BY	DATE
.	.	.

Mountain Valley PIPELINE LLC

PIPELINE ALIGNMENT
MVP SOUTHGATE PROJECT - H-650 LINE
ALAMANCE COUNTY, NORTH CAROLINA
STA. 3073+00 TO STA. 3122+00

HORZ. SCALE: 1" = 200'	
DRAWN BY: TRC	07/02/18
DRAFTING CK:	
ENGINEERING CK:	
CONSTRUCTION CK:	
ENVIRONMENTAL CK:	
AFE/P.O.NO.:	
TRC PROJECT NO.: 300423	
DRAWING NO.: PA-ALNC-H-650-07	
SHEET: 63 OF 77	REV. P5
DATE OF PLOT:3/27/2019 5:21:50 PM	

RIGHT-OF-WAY & OWNERSHIP DATA

RIGHT-OF-WAY & OWNERSHIP DATA	NC-AL-054.000 3122+00 – 3123+36 136 LF	NC-AL-054.000.RC S.R.1595 (DANEILEY WATER WHEEL RD) 3123+36 – 3124+03 67 LF	NC-AL-058.000 3124+03 – 3130+57 654 LF	NC-AL-057.000 3130+57 – 3137+07 650 LF	NC-AL-059.000 3137+07 – 3139+92 285 LF	NC-AL-062.000 3139+92 – 3145+24 532 LF	NC-AL-064.000 3145+24 – 3153+30 806 LF	NC-AL-065.000 3153+30 – 3161+28 798 LF	NC-AL-066.000 3161+28 – 3167+22 594 LF	NC-AL-066.000.RC S.R.1593 (BURCH BRIDGE RD) 3167+22 – 3167+81 59 LF	NC-AL-067.000 3167+81 – 3175+00 719 LF

DESIGN

PIPE / COATING	3122+00 – 3123+25: 8	3123+25 – 3124+12: 9	3124+12 – 3167+11: 8	3167+11 – 3167+89: 9	3167+89 – 3175+00: 8
SLOPE DISTANCE					
CLASS LOCATION / HCA	2	1	2	1	

ENVIRONMENTAL

CONSTRUCTION EXCLUSION	
WETLAND / STREAM	AS-NHD-1549 5 LF
.	
.	

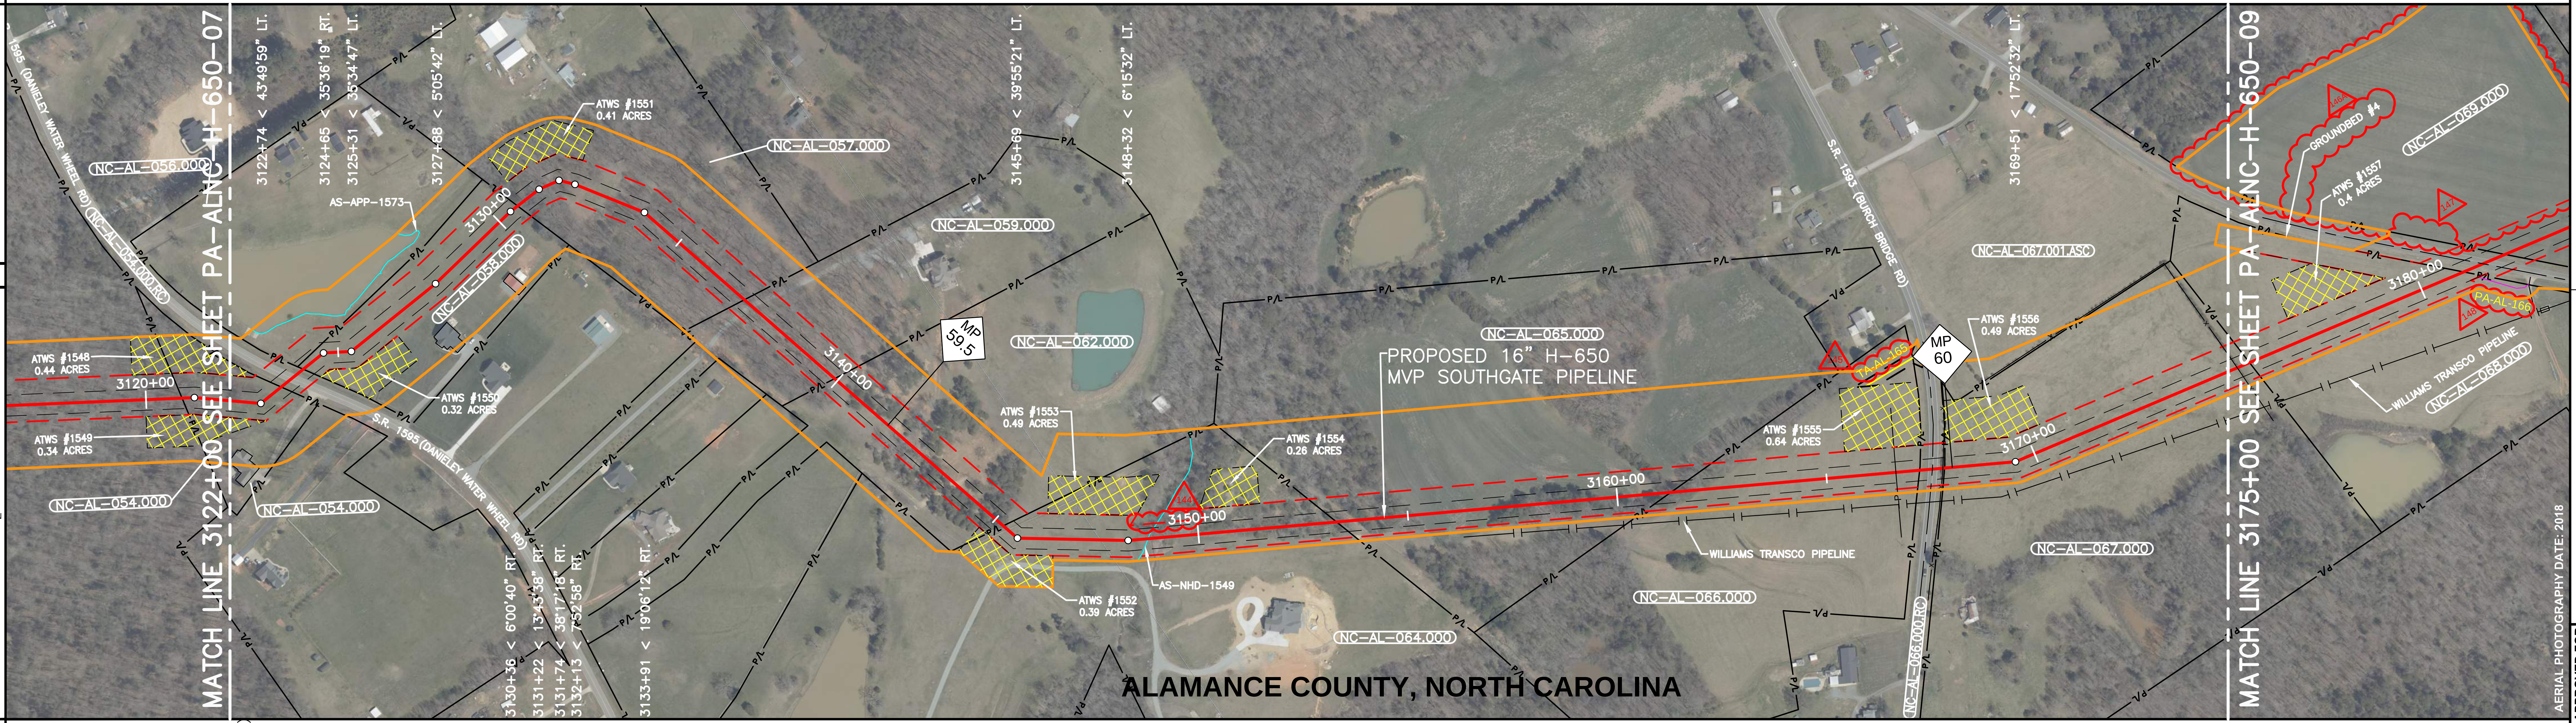

0' 100' 200' 400'

PLAN VIEW

LEGEND

🟧	STUDY CORRIDOR
🟥	PROPOSED PIPELINE
─┤├─	EXISTING PIPELINE
— — —	PERMANENT EASEMENT
— — —	WORK SPACE LIMITS
— — —	PERMANENT ACCESS RD
— — —	TEMPORARY ACCESS RD
—— – – ——	COUNTY LINE
—— P/L ——	PROPERTY LINE
—— R/W ——	ROAD RIGHT-OF-WAY
—— X ——	FENCE LINE
–FO––FO––FO–	BURIED FIBER OPTIC
—— P ——	OVERHEAD POWER
—— T ——	OVERHEAD TELEPHONE
—— – ——	C/L ROAD
—┼—┼—┼—	C/L RAILROAD
——	DELINEATED STREAM
——	DELINEATED WETLAND
—□—□—	BARRICADE FENCE

○	PI SYMBOL	TS#	PROPOSED TEST STATION
MB	MAILBOX	LM	LINE MARKER - VENT PIPE
		PWR TEL	POWER/TELE POLE
	SIGN	TWR	TOWER LEG
	TREE		GUY ANCHOR
TANK	TANK	⋈	GAS VALVE
		WELL GW OW WW MNW	WELL - GAS/OIL/WATER/ MONITORING
		POST FP GP	POST - GATE/FENCE
		EM GM WM	ELEC/GAS/WTR METER
		PED TEP EP FOP TVP	PEDESTAL - UTILITY
		SAMH WMH	MH - SANITARY/WATER
		⊞	CATCH BASIN - CULVERT
		◐	HDD ENTRY/EXIT
		▨	ADDITIONAL TEMPORARY WORK SPACE(ATWS)
		▨	ABOVE GROUND FACILITY
		▨	CONTRACTOR YARD

REFERENCE DRAWINGS

DRAWING NO.	DESCRIPTION

ISSUED FOR FERC SUPPLEMENTAL FILING

HORIZONTAL STATIONING

3122+00 MATCH LINE
3123+36 PROPERTY LINE
3123+70 CL S.R. 1595 (DANIELEY WATER WHEEL RD) (ASPHALT)
3124+03 PROPERTY LINE
3130+57 PROPERTY LINE
3137+07 PROPERTY LINE
3139+92 PROPERTY LINE
3145+24 PROPERTY LINE
3148+80 CL STREAM (AS-NHD-1549)
3153+30 PROPERTY LINE
3161+28 PROPERTY LINE
3166+65 OVERHEAD POWER LINE
3167+22 PROPERTY LINE
3167+41 EDGE OF ROAD
3167+53 CL S.R. 1593 (BURCH BRIDGE RD) (ASPHALT)
3167+65 EDGE OF ROAD
3167+78 FENCE, 4' BARBED WIRE
3167+81 PROPERTY LINE
3175+00 MATCH LINE

WORK SPACE

🟥	PROPOSED PIPELINE
─┤├─	EXISTING PIPELINE
— — —	ACCESS ROAD
— — —	TEMPORARY WORK SPACE
┌ ┐	PERMANENT EASEMENT
▨	TEMPORARY WORK SPACE(TWS)
▨	ADD. TEMPORARY WORK SPACE(ATWS)

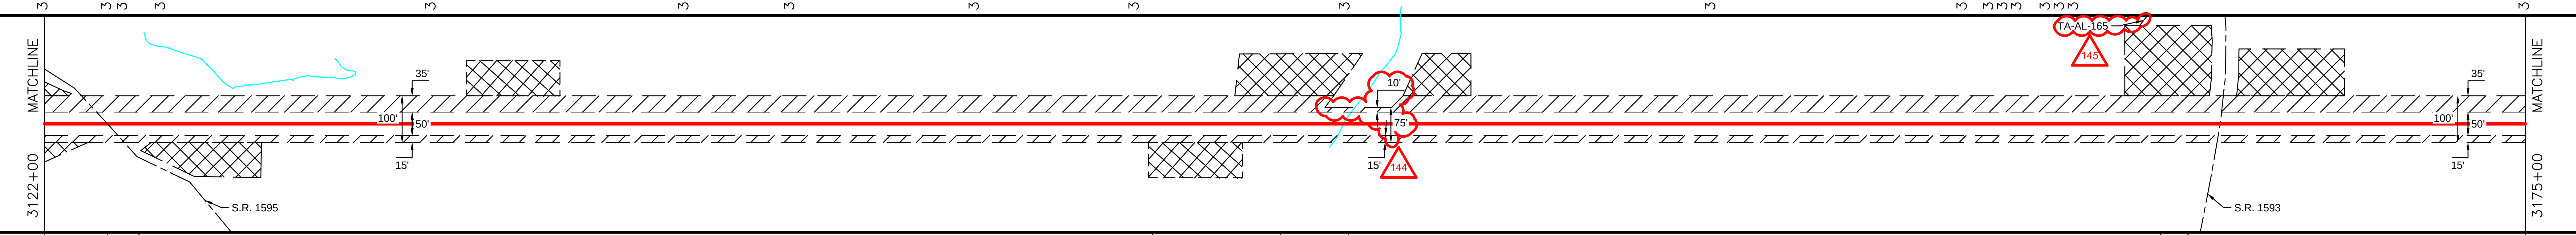

CONSTRUCTION METHOD

3	5	3	17	29	17	5	3

CONSTRUCTION METHOD KEY
- 3 - NON-PARALLEL CONSTRUCTION WITH TOP SOIL SEGREGATION
- 5 - ROAD X-ING BORED
- 7 - RAILROAD X-ING BORED
- 9 - WATERBODY X-ING OPEN CUT - FLUME
- 12 - HORIZONTAL DIRECTIONAL DRILL (HDD)
- 13 - PARALLEL TO POWER LINES
- 17 - PARALLEL TO FOREIGN LINES
- 25 - ROAD X-ING BORED WITH PARALLEL PIPELINES
- 27 - RAILROAD X-ING BORED WITH PARALLEL PIPELINES
- 29 - WATERBODY X-ING WITH PARALLEL PIPELINES OPEN CUT - FLUME

PROFILE

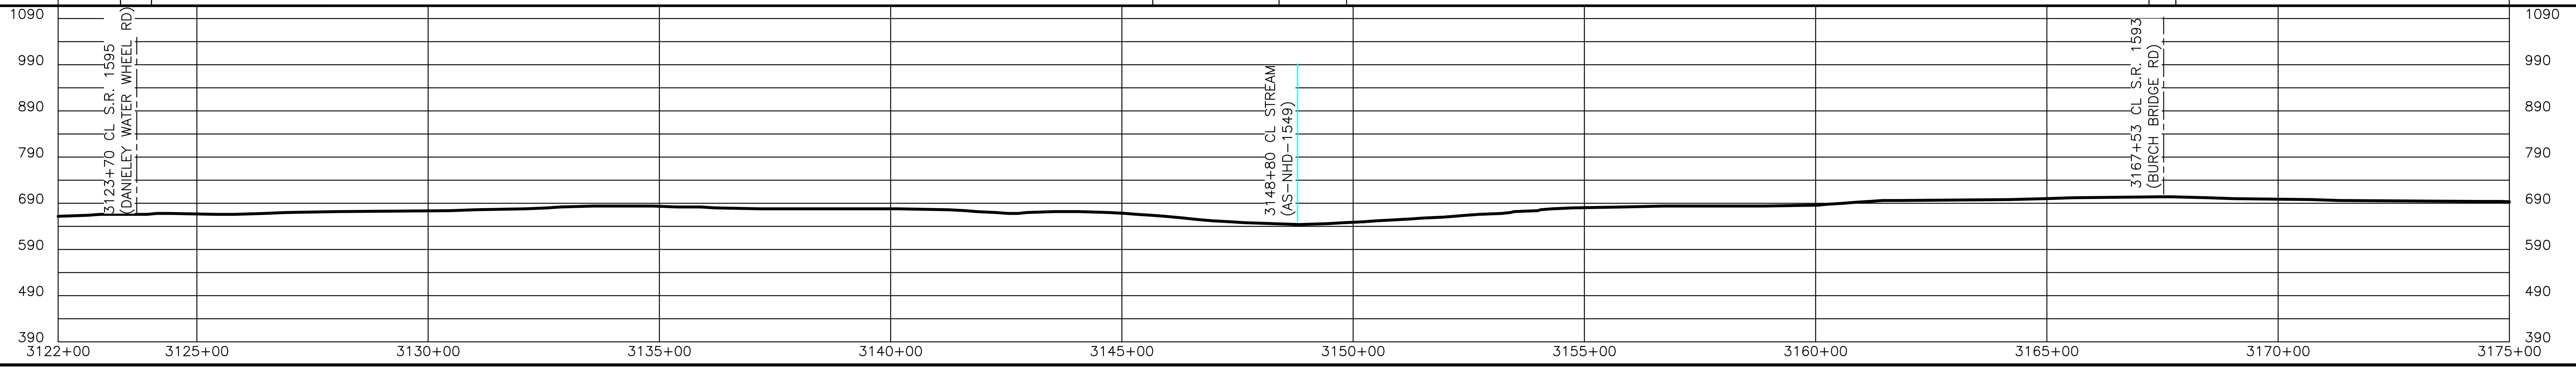

TRC Results you can rely on

REVISIONS

REV.	BY	DATE	DESCRIPTION
P1	TRC	08/13/18	ISSUED FOR REVIEW
P2	TRC	08/20/18	FERC DRAFT
P3	TRC	10/22/18	ISSUED FOR CLIENT REVIEW
P4	TRC	11/02/18	ISSUED FOR FERC
P5	TRC	03/26/19	ISSUED FOR FERC SUPPLEMENTAL FILING

MATERIAL SUMMARY

MK. NO.	QTY.	DESCRIPTION
8	5135 LF	16"O.D. X 0.375"W.T., X-65, FBE
9	165 LF	16"O.D. X 0.375"W.T., X-65, FBE & POWERCRETE

APPROVED FOR CONSTRUCTION		
REV.	BY	DATE
.	.	.

APPROVED FOR BIDDING		
REV.	BY	DATE
.	.	.

APPROVED FOR FERC		
REV.	BY	DATE
.	.	.

Mountain Valley PIPELINE LLC

PIPELINE ALIGNMENT

MVP SOUTHGATE PROJECT - H-650 LINE
ALAMANCE COUNTY, NORTH CAROLINA
STA. 3122+00 TO STA. 3175+00

HORZ. SCALE: 1" = 200'	
DRAWN BY: TRC	07/02/18
DRAFTING CK:	
ENGINEERING CK:	
CONSTRUCTION CK:	
ENVIRONMENTAL CK:	
AFE/P.O.NO.:	
TRC PROJECT NO.: 300423	
DRAWING NO.: PA-ALNC-H-650-08	
SHEET: 64 OF 77	REV. P5
DATE OF PLOT:3/27/2019 5:22:03 PM	

RIGHT-OF-WAY & OWNERSHIP DATA

Start	Tract	Length	End
3175+00	NC-AL-067.000	55 LF	3175+55
3175+55	NC-AL-068.000	554 LF	3181+09
3181+09	NC-AL-068.000.RC S.R. 1598 (ISLEY SCHOOL RD)	107 LF	3182+16
3182+16	NC-AL-069.000	212 LF	3184+28
3184+28	NC-AL-070.000	864 LF	3192+92
3192+92	NC-AL-074.000	959 LF	3202+51
3202+51	NC-AL-075.000	419 LF	3206+70
3206+70	NC-AL-074.000	1586 LF	3222+56
3222+56	NC-AL-076.000	639 LF	3228+95
3228+95	NC-AL-077.000	105 LF	3230+00

DESIGN

PIPE / COATING	3175+00 – 3180+97: 8	3180+97 – 3182+24: 9	3182+24 – 3230+00: 8
SLOPE DISTANCE			
CLASS LOCATION / HCA	1	2	1

ENVIRONMENTAL

CONSTRUCTION EXCLUSION

WETLAND / STREAM

S-C18-30	W-C18-29	W-C18-29	S-C18-28
13 LF	155 LF	163 LF	3 LF

.

.

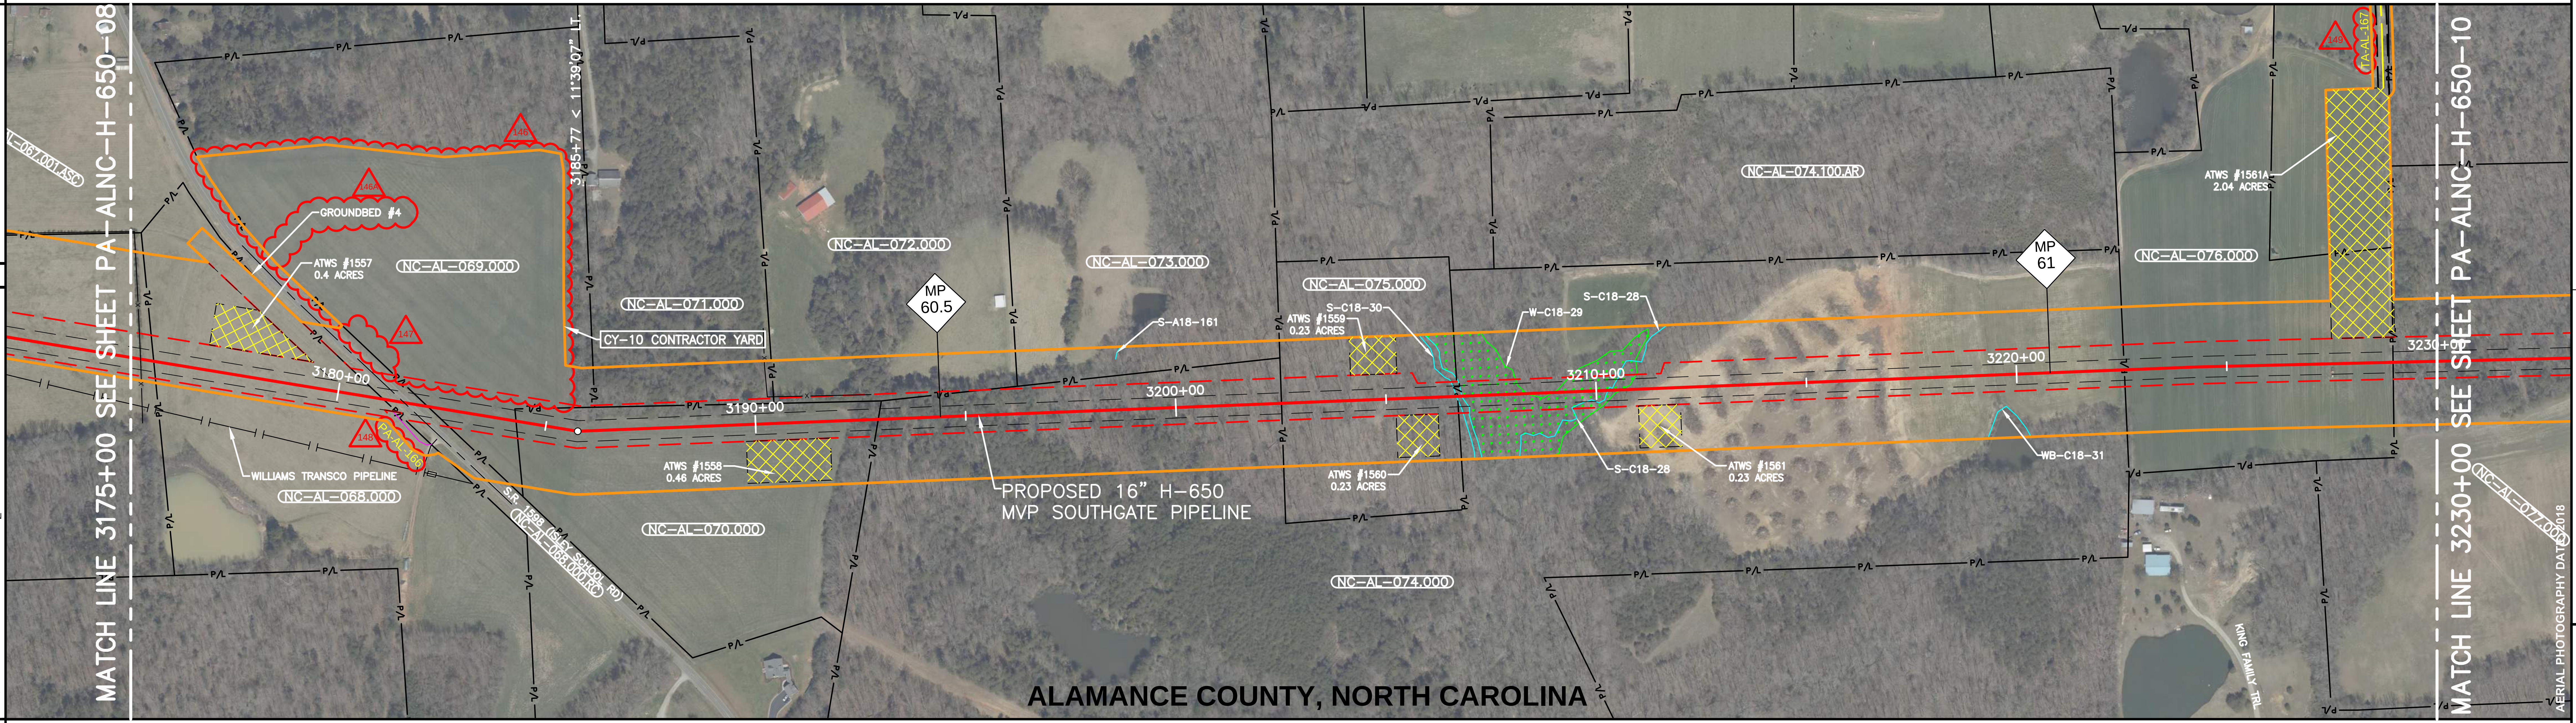

0' 100' 200' 400'

PLAN VIEW

LEGEND

🟧	STUDY CORRIDOR
🟥	PROPOSED PIPELINE
—‖—	EXISTING PIPELINE
— — —	PERMANENT EASEMENT
— — —	WORK SPACE LIMITS
— — —	PERMANENT ACCESS RD
— — —	TEMPORARY ACCESS RD
— - - —	COUNTY LINE
P/L	PROPERTY LINE
R/W	ROAD RIGHT-OF-WAY
X	FENCE LINE
FO	BURIED FIBER OPTIC
P	OVERHEAD POWER
T	OVERHEAD TELEPHONE
— - —	C/L ROAD
—+—+—	C/L RAILROAD
—	DELINEATED STREAM
—	DELINEATED WETLAND
—	BARRICADE FENCE
○ PI SYMBOL, TS#	PROPOSED TEST STATION
MB MAILBOX, LM	LINE MARKER - VENT PIPE
PWR, TEL	POWER/TELE POLE
SIGN, TWR	TOWER LEG
TREE	GUY ANCHOR
TANK, ⋈	GAS VALVE
WELL, GW, OW, WW, MNW	WELL - GAS/OIL/WATER/ MONITORING
POST, FP, GP	POST - GATE/FENCE
EM, GM, WM	ELEC/GAS/WTR METER
PED, TEP, EP, FOP, TVP	PEDESTAL - UTILITY
SAMH, WMH	MH - SANITARY/WATER
⊞	CATCH BASIN - CULVERT
◐	HDD ENTRY/EXIT
▨	ADDITIONAL TEMPORARY WORK SPACE(ATWS)
▨	ABOVE GROUND FACILITY
▨	CONTRACTOR YARD

REFERENCE DRAWINGS

DRAWING NO.	DESCRIPTION

ISSUED FOR FERC SUPPLEMENTAL FILING

HORIZONTAL STATIONING

3175+00 MATCH LINE
3175+24 FENCE, 4' BARBED WIRE
3175+55 PROPERTY LINE
3181+09 PROPERTY LINE
3181+41 EDGE OF ROAD
3181+59 CL S.R. 1598 (ISLEY SCHOOL RD) (ASPHALT)
3181+76 EDGE OF ROAD
3182+16 PROPERTY LINE
3184+28 PROPERTY LINE
3192+92 PROPERTY LINE
3202+51 PROPERTY LINE
3206+67 BEGIN STREAM (S-C18-30)
3206+70 PROPERTY LINE
3206+80 END STREAM (S-C18-30)
3206+80 BEGIN WETLAND (W-C18-29)
3208+35 END WETLAND (W-C18-29)
3208+97 BEGIN WETLAND (W-C18-29)
3209+58 EDGE OF ROAD
3209+63 CL ROAD (DIRT)
3209+71 EDGE OF ROAD
3210+28 CL STREAM (S-C18-28)
3210+60 END WETLAND (W-C18-29)
3211+64 CL ROAD (DIRT)
3222+56 PROPERTY LINE
3228+95 PROPERTY LINE
3230+00 MATCH LINE

WORK SPACE

🟥	PROPOSED PIPELINE
—‖—	EXISTING PIPELINE
— - —	ACCESS ROAD TEMPORARY WORK SPACE
— — —	PERMANENT EASEMENT
▨	TEMPORARY WORK SPACE(TWS)
▨	ADD. TEMPORARY WORK SPACE(ATWS)

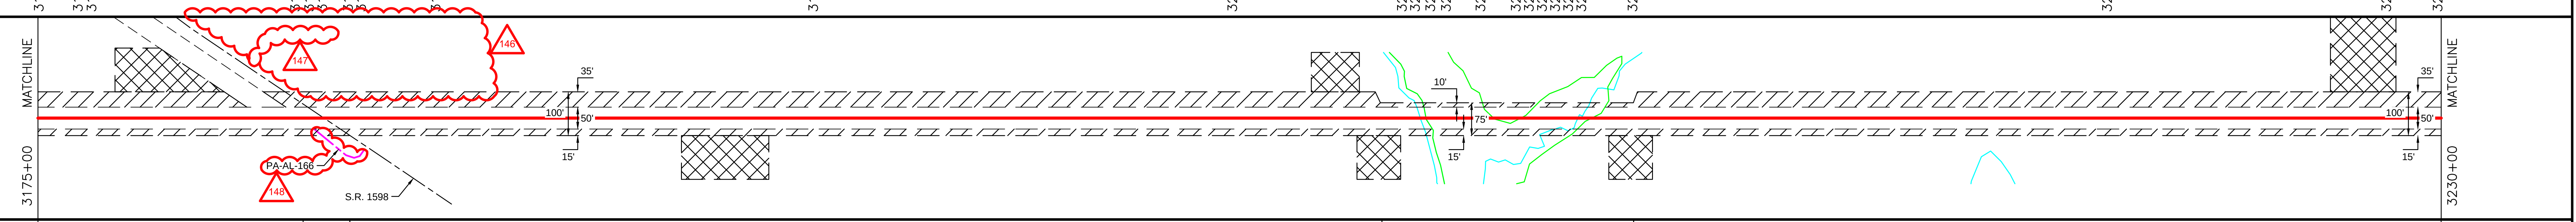

CONSTRUCTION METHOD

3175+00 –				
3	5	3	9	3

CONSTRUCTION METHOD KEY
3 - NON-PARALLEL CONSTRUCTION WITH TOP SOIL SEGREGATION
5 - ROAD X-ING BORED
7 - RAILROAD X-ING BORED
9 - WATERBODY X-ING OPEN CUT - FLUME
12 - HORIZONTAL DIRECTIONAL DRILL (HDD)
13 - PARALLEL TO POWER LINES
17 - PARALLEL TO FOREIGN LINES
25 - ROAD X-ING BORED WITH PARALLEL PIPELINES
27 - RAILROAD X-ING BORED WITH PARALLEL PIPELINES
29 - WATERBODY X-ING WITH PARALLEL PIPELINES OPEN CUT - FLUME

PROFILE

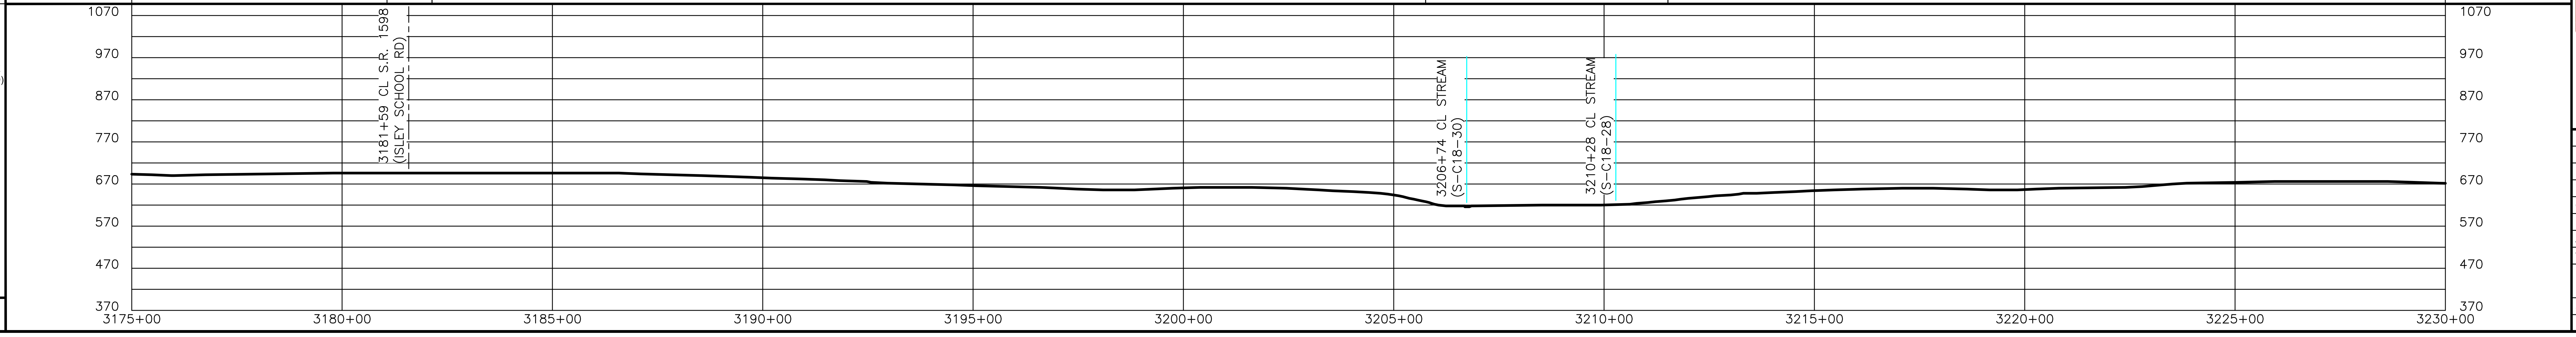

TRC Results you can rely on

REVISIONS

REV.	BY	DATE	DESCRIPTION
P1	TRC	08/13/18	ISSUED FOR REVIEW
P2	TRC	08/20/18	FERC DRAFT
P3	TRC	10/22/18	ISSUED FOR CLIENT REVIEW
P4	TRC	11/02/18	ISSUED FOR FERC
P5	TRC	03/26/19	ISSUED FOR FERC SUPPLEMENTAL FILING

MATERIAL SUMMARY

MK. NO.	QTY.	DESCRIPTION
8	5373 LF	16"O.D. X 0.375"W.T., X-65, FBE
9	127 LF	16"O.D. X 0.375"W.T., X-65, FBE & POWERCRETE

APPROVED FOR CONSTRUCTION

REV.	BY	DATE
.	.	.

APPROVED FOR BIDDING

REV.	BY	DATE
.	.	.

APPROVED FOR FERC

REV.	BY	DATE
.	.	.

Mountain Valley PIPELINE LLC

PIPELINE ALIGNMENT
MVP SOUTHGATE PROJECT - H-650 LINE
ALAMANCE COUNTY, NORTH CAROLINA
STA. 3175+00 TO STA. 3230+00

HORZ. SCALE: 1" = 200'	
DRAWN BY: TRC	07/02/18
DRAFTING CK:	
ENGINEERING CK:	
CONSTRUCTION CK:	
ENVIRONMENTAL CK:	
AFE/P.O.NO.:	
TRC PROJECT NO.: 300423	
DRAWING NO.: PA-ALNC-H-650-09	
SHEET: 65 OF 77	REV. P5
DATE OF PLOT:3/27/2019 5:22:14 PM	

RIGHT-OF-WAY & OWNERSHIP DATA	3230+00	NC-AL-077.000 1016 LF	3240+16	NC-AL-077.000.RC S.R.1601 (HUFFINES DRIVE) 60 LF	3240+76	NC-AL-080.000 59 LF	3241+35	NC-AL-081.000 1954 LF	3260+89	NC-AL-082.000 263 LF	3263+52	NC-AL-081.000 889 LF	3272+41	NC-AL-083.001 300 LF	3275+41	NC-AL-084.000 459 LF	3280+00

DESIGN	PIPE / COATING	3230+00 · 8 · 3240+04 · 9 · 3240+84 · 8 · 3280+00
	SLOPE DISTANCE	
	CLASS LOCATION / HCA	1
ENVIRONMENTAL	CONSTRUCTION EXCLUSION	
	WETLAND / STREAM	S-A18-78 2 LF
	.	
	.	

0' 100' 200' 400'

PLAN VIEW

LEGEND

- STUDY CORRIDOR
- PROPOSED PIPELINE
- EXISTING PIPELINE
- PERMANENT EASEMENT
- WORK SPACE LIMITS
- PERMANENT ACCESS RD
- TEMPORARY ACCESS RD
- COUNTY LINE
- PROPERTY LINE
- ROAD RIGHT-OF-WAY
- FENCE LINE
- BURIED FIBER OPTIC
- OVERHEAD POWER
- OVERHEAD TELEPHONE
- C/L ROAD
- C/L RAILROAD
- DELINEATED STREAM
- DELINEATED WETLAND
- BARRICADE FENCE
- ○ PI SYMBOL
- PROPOSED TEST STATION
- MAILBOX
- LINE MARKER - VENT PIPE
- POWER/TELE POLE
- SIGN
- TOWER LEG
- TREE
- GUY ANCHOR
- TANK
- GAS VALVE
- WELL - GAS/OIL/WATER/ MONITORING
- POST - GATE/FENCE
- ELEC/GAS/WTR METER
- PEDESTAL - UTILITY
- MH - SANITARY/WATER
- CATCH BASIN - CULVERT
- HDD ENTRY/EXIT
- ADDITIONAL TEMPORARY WORK SPACE(ATWS)
- ABOVE GROUND FACILITY
- CONTRACTOR YARD

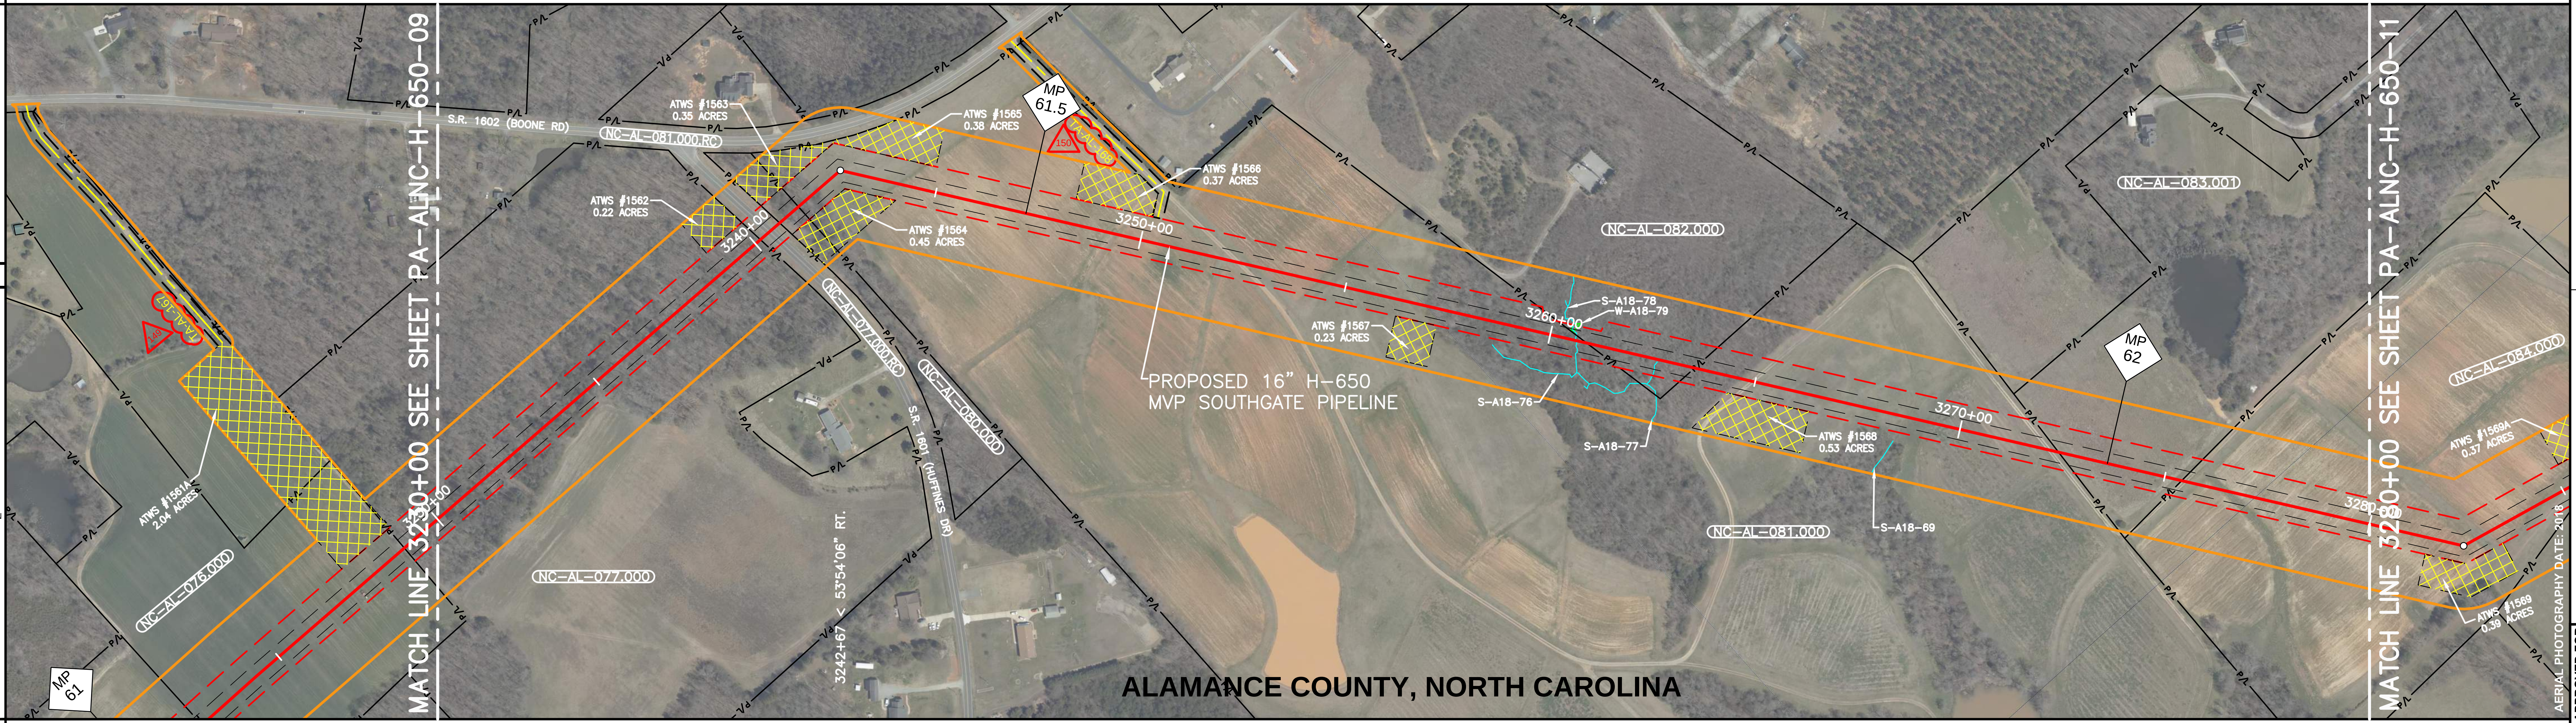

REFERENCE DRAWINGS

DRAWING NO.	DESCRIPTION

ISSUED FOR FERC SUPPLEMENTAL FILING

HORIZONTAL STATIONING

3230+00 MATCH LINE

3240+16 PROPERTY LINE
3240+33 EDGE OF ROAD
3240+43 CL S.R. 1601 (HUFFINES DR)(ASPHALT)
3240+53 EDGE OF ROAD
3240+76 PROPERTY LINE
3241+35 PROPERTY LINE

3252+07 CL DITCH
3252+31 EDGE OF ROAD
3252+41 CL ACCESS RD (GRAVEL)
3252+52 EDGE OF ROAD
3252+68 CL DITCH

3260+64 CL STREAM (S-A18-78)
3260+89 PROPERTY LINE

3263+52 PROPERTY LINE

3264+90 EDGE OF ROAD
3264+96 CL ROAD (DIRT)
3265+01 EDGE OF ROAD

3272+06 EDGE OF ROAD
3272+16 CL ROAD (DIRT)
3272+23 EDGE OF ROAD
3272+41 PROPERTY LINE

3275+41 PROPERTY LINE
3275+44 EDGE OF ROAD
3275+50 CL ROAD (DIRT)
3275+55 EDGE OF ROAD

3280+00 MATCH LINE

WORK SPACE

- PROPOSED PIPELINE
- EXISTING PIPELINE
- ACCESS ROAD
- TEMPORARY WORK SPACE
- PERMANENT EASEMENT
- TEMPORARY WORK SPACE(TWS)
- ADD. TEMPORARY WORK SPACE(ATWS)

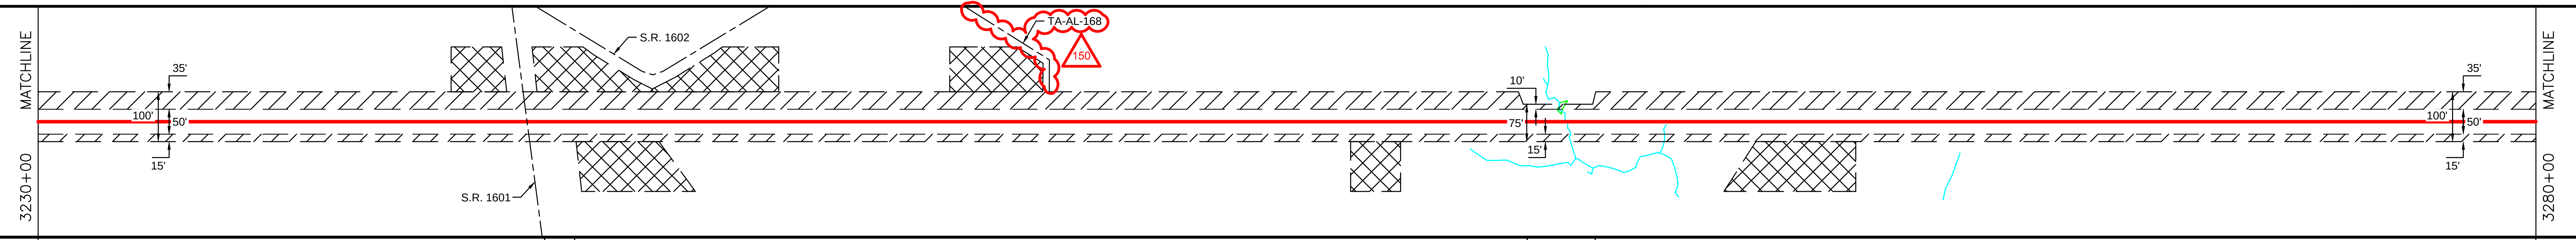

CONSTRUCTION METHOD

3 | 5 | 3 | 9 | 3

CONSTRUCTION METHOD KEY
3 - NON-PARALLEL CONSTRUCTION WITH TOP SOIL SEGREGATION
5 - ROAD X-ING BORED
7 - RAILROAD X-ING BORED
9 - WATERBODY X-ING OPEN CUT - FLUME
12 - HORIZONTAL DIRECTIONAL DRILL (HDD)
13 - PARALLEL TO POWER LINES
17 - PARALLEL TO FOREIGN LINES
25 - ROAD X-ING BORED WITH PARALLEL PIPELINES
27 - RAILROAD X-ING BORED WITH PARALLEL PIPELINES
29 - WATERBODY X-ING WITH PARALLEL PIPELINES OPEN CUT - FLUME

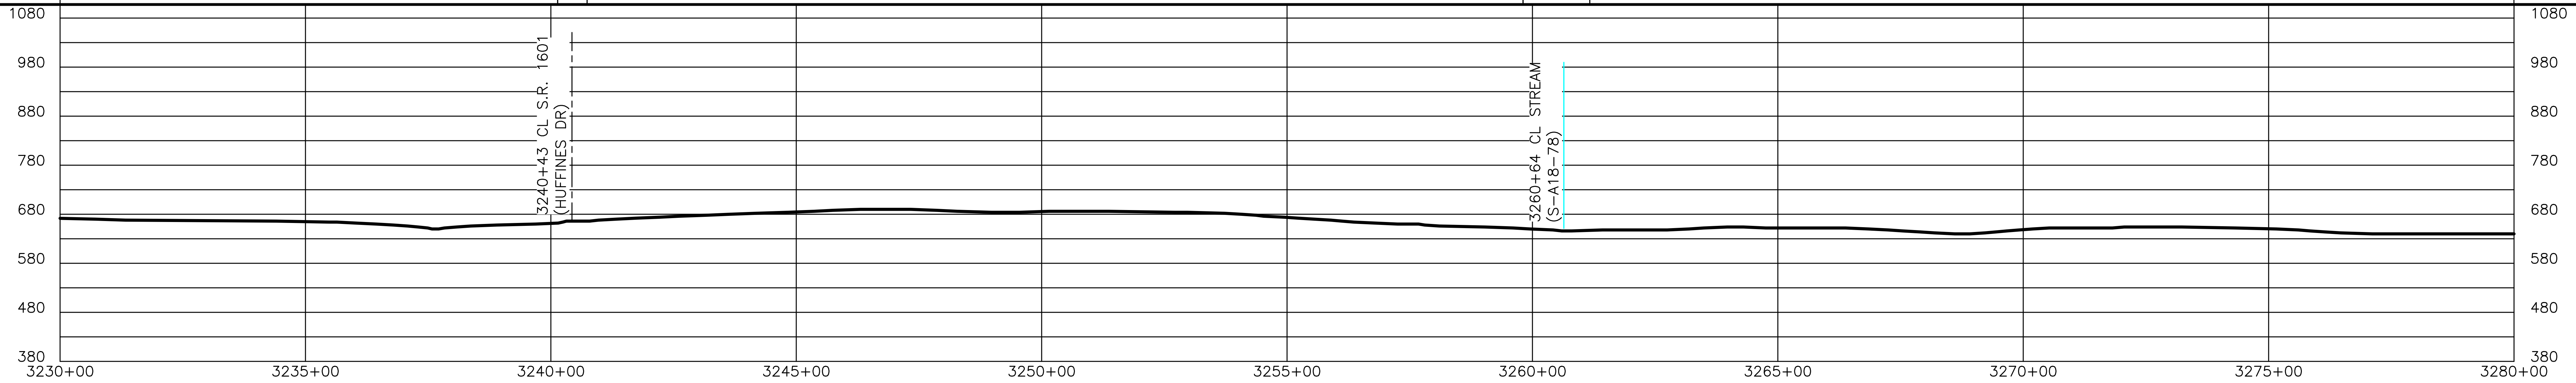

PROFILE

TRC Results you can rely on

REVISIONS

REV.	BY	DATE	DESCRIPTION
P1	TRC	08/13/18	ISSUED FOR REVIEW
P2	TRC	08/20/18	FERC DRAFT
P3	TRC	10/22/18	ISSUED FOR CLIENT REVIEW
P4	TRC	11/02/18	ISSUED FOR FERC
P5	TRC	03/26/19	ISSUED FOR FERC SUPPLEMENTAL FILING

MATERIAL SUMMARY

MK. NO.	QTY.	DESCRIPTION
8	4920 LF	16"O.D. X 0.375"W.T., X-65, FBE
9	80 LF	16"O.D. X 0.375"W.T., X-65, FBE & POWERCRETE

APPROVED FOR CONSTRUCTION

REV.	BY	DATE
.	.	.

APPROVED FOR BIDDING

REV.	BY	DATE
.	.	.

APPROVED FOR FERC

REV.	BY	DATE
.	.	.

Mountain Valley PIPELINE LLC

PIPELINE ALIGNMENT
MVP SOUTHGATE PROJECT - H-650 LINE
ALAMANCE COUNTY, NORTH CAROLINA
STA. 3230+00 TO STA. 3280+00

HORZ. SCALE: 1" = 200'	
DRAWN BY: TRC	07/02/18
DRAFTING CK:	
ENGINEERING CK:	
CONSTRUCTION CK:	
ENVIRONMENTAL CK:	
AFE/P.O.NO.:	
TRC PROJECT NO.:	300423
DRAWING NO.: PA-ALNC-H-650-10	
SHEET: 66 OF 77	REV. P5
DATE OF PLOT:3/27/2019 5:22:28 PM	

RIGHT-OF-WAY & OWNERSHIP DATA

Start	Tract	Remark	Length	End
3280+00	NC-AL-084.000		601 LF	3286+01
3286+01	NC-AL-085.000		1091 LF	3296+92
3296+92	NC-AL-086.000		1417 LF	3311+09
3311+09	NC-AL-089.000		540 LF	3316+49
3316+49	NC-AL-089.000.RC	S.R.1001 (UNION RIDGE RD)	60 LF	3317+09
3317+09	NC-AL-092.000		473 LF	3321+82
3321+82	NC-AL-093.000		825 LF	3330+07
3330+07	NC-AL-094.000		142 LF	3331+49
3331+49	NC-AL-094.000.RC	HWY 62	61 LF	3332+10
3332+10	NC-AL-098.000		70 LF	3332+80
3332+80	NC-AL-097.000		5 LF	3332+85
3332+85	NC-AL-096.000		192 LF	3334+77
3334+77	NC-AL-097.000		123 LF	3336+00

DESIGN

PIPE / COATING

Start	Mark	End
3280+00	8	3316+38
3316+38	9	3317+19
3317+19	8	3331+36
3331+36	9	3332+16
3332+16	8	3336+00

SLOPE DISTANCE

CLASS LOCATION / HCA: 1 | 2 | 1 | 2

ENVIRONMENTAL

CONSTRUCTION EXCLUSION

WETLAND / STREAM

S-A18-70	S-A18-72	W-A18-74	W-A18-80	W-B18-28	S-B18-23	S-B18-12	S-B18-12	S-B18-12	W-B18-28	S-B18-12
20 LF	2 LF	9 LF	64 LF	238 LF	4 LF	6 LF	6 LF	6 LF	75 LF	<1 LF

.

.

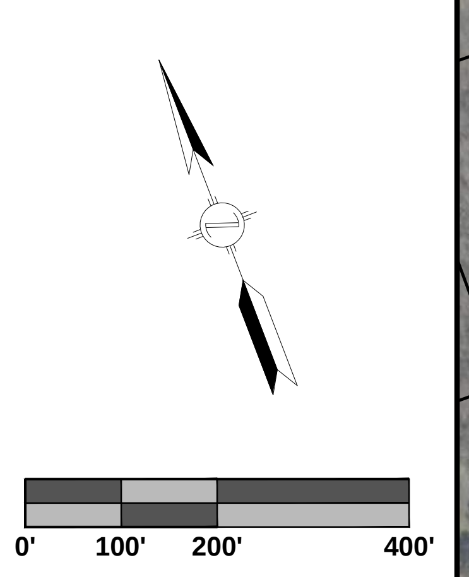

PLAN VIEW

LEGEND

Symbol	Description
🟧	STUDY CORRIDOR
🟥	PROPOSED PIPELINE
—┤├—	EXISTING PIPELINE
— — —	PERMANENT EASEMENT
— — —	WORK SPACE LIMITS
— — —	PERMANENT ACCESS RD
— — —	TEMPORARY ACCESS RD
— - - —	COUNTY LINE
— P/L —	PROPERTY LINE
— R/W —	ROAD RIGHT-OF-WAY
— X —	FENCE LINE
—FO—FO—FO—	BURIED FIBER OPTIC
— P —	OVERHEAD POWER
— T —	OVERHEAD TELEPHONE
— – — – —	C/L ROAD
—┼—┼—┼—	C/L RAILROAD
—	DELINEATED STREAM
—	DELINEATED WETLAND
—□—□—	BARRICADE FENCE

Symbol	Description	Symbol	Description
○	PI SYMBOL	TS#	PROPOSED TEST STATION
MB	MAILBOX	LM	LINE MARKER - VENT PIPE
		PWR TEL	POWER/TELE POLE
	SIGN	TWR	TOWER LEG
	TREE		GUY ANCHOR
TANK	TANK	⋈	GAS VALVE
WELL GW OW WW MNW			WELL - GAS/OIL/WATER/ MONITORING
POST FP GP			POST - GATE/FENCE
EM GM WM			ELEC/GAS/WTR METER
PED TEP EP FOP TVP			PEDESTAL - UTILITY
SAMH WMH			MH - SANITARY/WATER
⊞			CATCH BASIN - CULVERT
		◐	HDD ENTRY/EXIT
▨			ADDITIONAL TEMPORARY WORK SPACE(ATWS)
▨			ABOVE GROUND FACILITY
▨			CONTRACTOR YARD

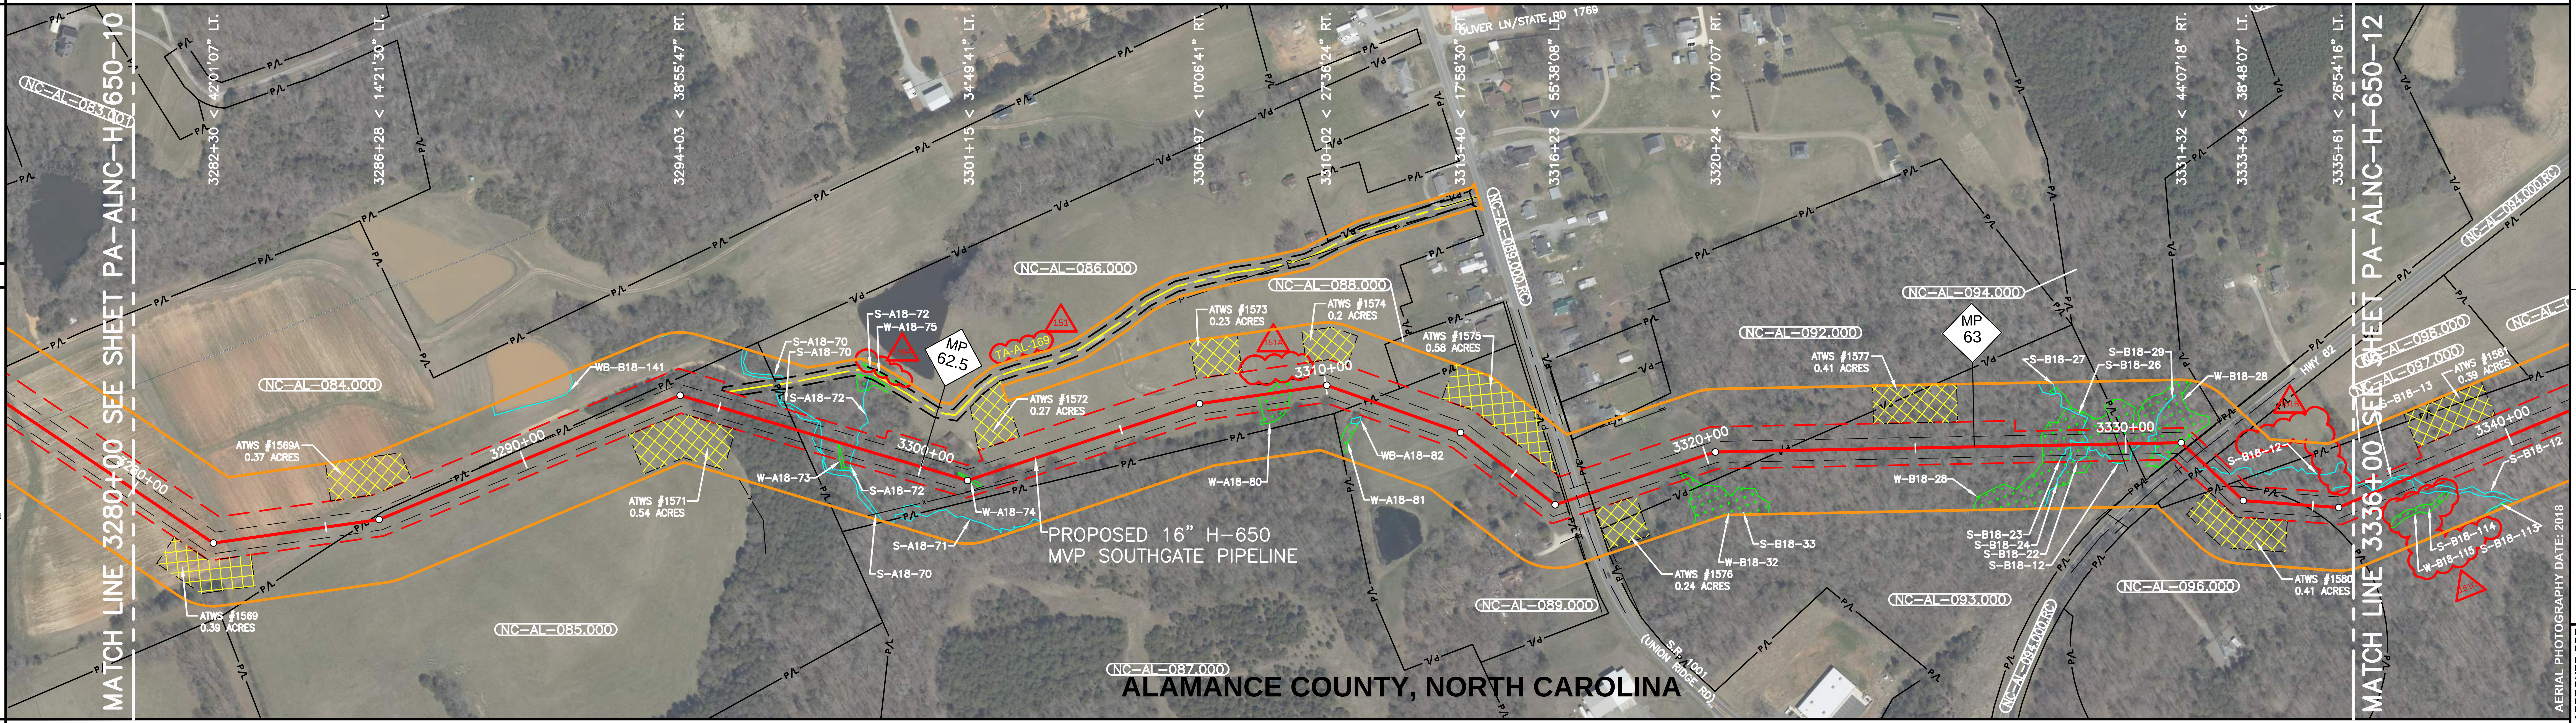

REFERENCE DRAWINGS

DRAWING NO.	DESCRIPTION

ISSUED FOR FERC SUPPLEMENTAL FILING

HORIZONTAL STATIONING

- 3280+00 MATCH LINE
- 3285+26 CL ROAD (GRASS)
- 3286+01 PROPERTY LINE
- 3296+92 PROPERTY LINE
- 3297+34 BEGIN STREAM (S-A18-70)
- 3297+54 END STREAM (S-A18-70)
- 3298+39 CL STREAM (S-A18-72)
- 3301+19 BEGIN WETLAND (W-A18-74)
- 3301+27 END WETLAND (W-A18-74)
- 3308+52 BEGIN WETLAND (W-A18-80)
- 3309+16 END WETLAND (W-A18-80)
- 3311+09 PROPERTY LINE
- 3316+49 PROPERTY LINE
- 3316+54 OVERHEAD POWER LINE
- 3316+66 EDGE OF ROAD
- 3316+78 CL S.R. 1001 (UNION RIDGE RD) (ASPHALT)
- 3316+90 EDGE OF ROAD
- 3317+09 OVERHEAD POWER LINE
- 3317+09 PROPERTY LINE
- 3321+82 PROPERTY LINE
- 3328+01 BEGIN WETLAND (W-B18-28)
- 3328+69 CL STREAM (S-B18-23)
- 3329+12 CL STREAM (S-B18-23)
- 3329+82 FENCE, 4' BARBED WIRE
- 3330+07 PROPERTY LINE
- 3330+39 CL STREAM (S-B18-23)
- 3330+58 CL STREAM (S-B18-23)
- 3331+33 END WETLAND (W-B18-28)
- 3331+49 PROPERTY LINE
- 3331+50 OVERHEAD POWER LINE
- 3331+67 EDGE OF ROAD
- 3331+78 CL HWY 62 (ASPHALT)
- 3331+91 EDGE OF ROAD
- 3332+10 PROPERTY LINE
- 3332+22 CL STREAM (S-B18-12)
- 3332+80 PROPERTY LINE
- 3332+85 PROPERTY LINE
- 3334+77 PROPERTY LINE
- 3336+00 MATCH LINE

WORK SPACE

Symbol	Description
🟥	PROPOSED PIPELINE
—┤├—	EXISTING PIPELINE
— – —	ACCESS ROAD
⌐ ¬	TEMPORARY WORK SPACE PERMANENT EASEMENT
▨	TEMPORARY WORK SPACE(TWS)
▩	ADD. TEMPORARY WORK SPACE(ATWS)

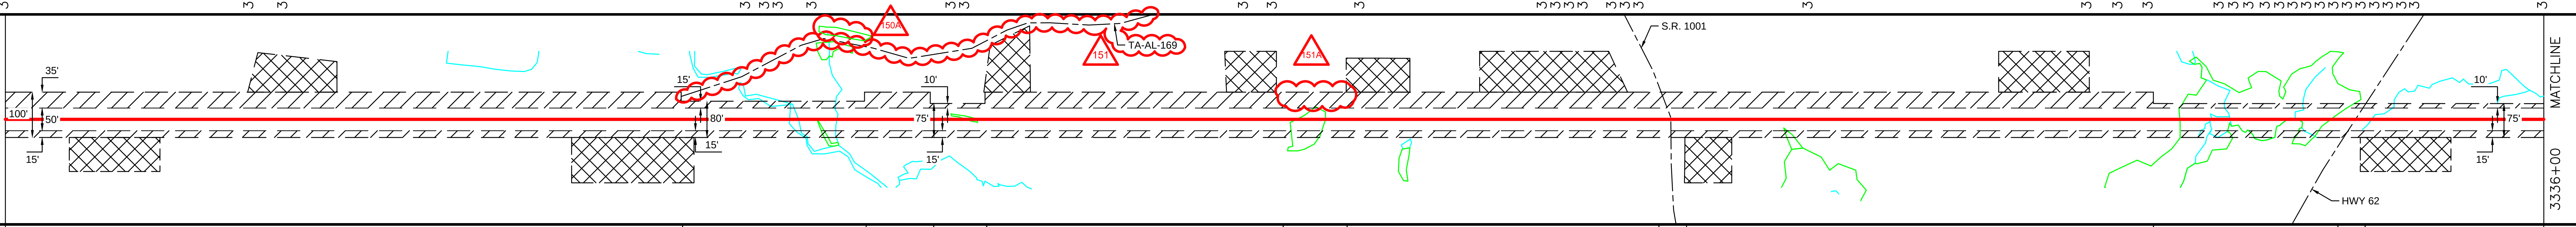

CONSTRUCTION METHOD

3 | 9 | 3 | 9 | 3 | 9 | 3 | 5 | 3 | 9 | 5 | 9

CONSTRUCTION METHOD KEY

- 3 - NON-PARALLEL CONSTRUCTION WITH TOP SOIL SEGREGATION
- 5 - ROAD X-ING BORED
- 7 - RAILROAD X-ING BORED
- 9 - WATERBODY X-ING OPEN CUT - FLUME
- 12 - HORIZONTAL DIRECTIONAL DRILL (HDD)
- 13 - PARALLEL TO POWER LINES
- 17 - PARALLEL TO FOREIGN LINES
- 25 - ROAD X-ING BORED WITH PARALLEL PIPELINES
- 27 - RAILROAD X-ING BORED WITH PARALLEL PIPELINES
- 29 - WATERBODY X-ING WITH PARALLEL PIPELINES OPEN CUT - FLUME

PROFILE

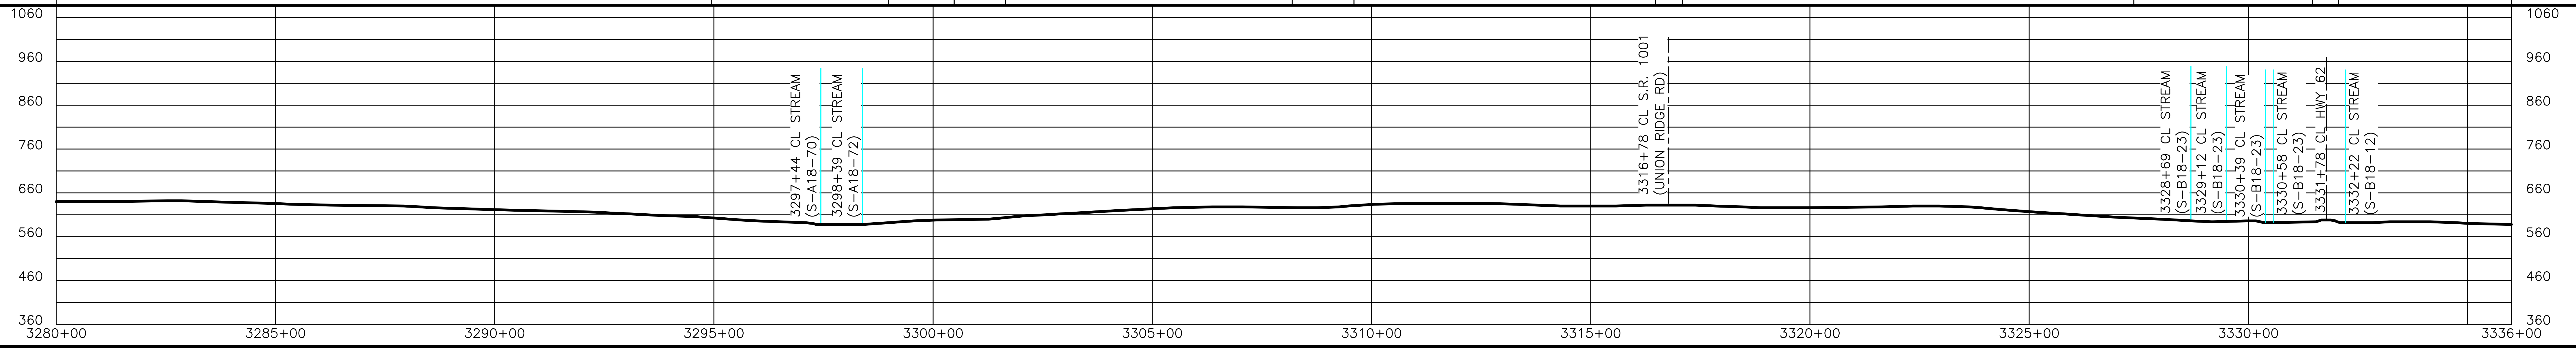

TRC
Results you can rely on

REVISIONS

REV.	BY	DATE	DESCRIPTION
P1	TRC	08/13/18	ISSUED FOR REVIEW
P2	TRC	08/20/18	FERC DRAFT
P3	TRC	10/22/18	ISSUED FOR CLIENT REVIEW
P4	TRC	11/02/18	ISSUED FOR FERC
P5	TRC	03/26/19	ISSUED FOR FERC SUPPLEMENTAL FILING

MATERIAL SUMMARY

MK. NO.	QTY.	DESCRIPTION
8	5439 LF	16"O.D. X 0.375"W.T., X-65, FBE
9	161 LF	16"O.D. X 0.375"W.T., X-65, FBE & POWERCRETE

APPROVED FOR CONSTRUCTION		
REV.	BY	DATE
.	.	.

APPROVED FOR BIDDING		
REV.	BY	DATE
.	.	.

APPROVED FOR FERC		
REV.	BY	DATE
.	.	.

Mountain Valley PIPELINE LLC

PIPELINE ALIGNMENT

MVP SOUTHGATE PROJECT - H-650 LINE
ALAMANCE COUNTY, NORTH CAROLINA
STA. 3280+00 TO STA. 3336+00

HORZ. SCALE: 1" = 200'	
DRAWN BY: TRC	07/02/18
DRAFTING CK:	
ENGINEERING CK:	
CONSTRUCTION CK:	
ENVIRONMENTAL CK:	
AFE/P.O.NO.:	
TRC PROJECT NO.:	300423
DRAWING NO.: PA-ALNC-H-650-11	
SHEET: 67 OF 77	REV. P5
DATE OF PLOT:3/27/2019 5:22:45 PM	

RIGHT-OF-WAY & OWNERSHIP DATA

From	Parcel	To	Length
3336+00	NC–AL–097.000	3357+40	2140 LF
3357+40	NC–AL–097.000.WBC STONY CREEK RESERVOIR	3360+42	302 LF
3360+42	NC–AL–104.000	3377+64	1722 LF
3377+64	NC–AL–103.000	3378+24	60 LF
3378+24	NC–AL–104.000	3378+99	75 LF
3378+99	NC–AL–103.000	3380+60	161 LF
3380+60	NC–AL–104.000	3382+16	156 LF
3382+16	NC–AL–106.000	3389+00	684 LF

DESIGN

PIPE / COATING: 3336+00 | 8 | 3349+81 | 10 | 3366+00 | 8 | 3389+00

SLOPE DISTANCE

CLASS LOCATION / HCA: 2 | 1 | 2 | 1

ENVIRONMENTAL

CONSTRUCTION EXCLUSION

WETLAND / STREAM:

S–B18–12	S–B18–16	AW–B18–19	AS–B18–20	AS–NHD–1547
21 LF	304 LF	49 LF	2 LF	9 LF

0' 100' 200' 400'

PLAN VIEW

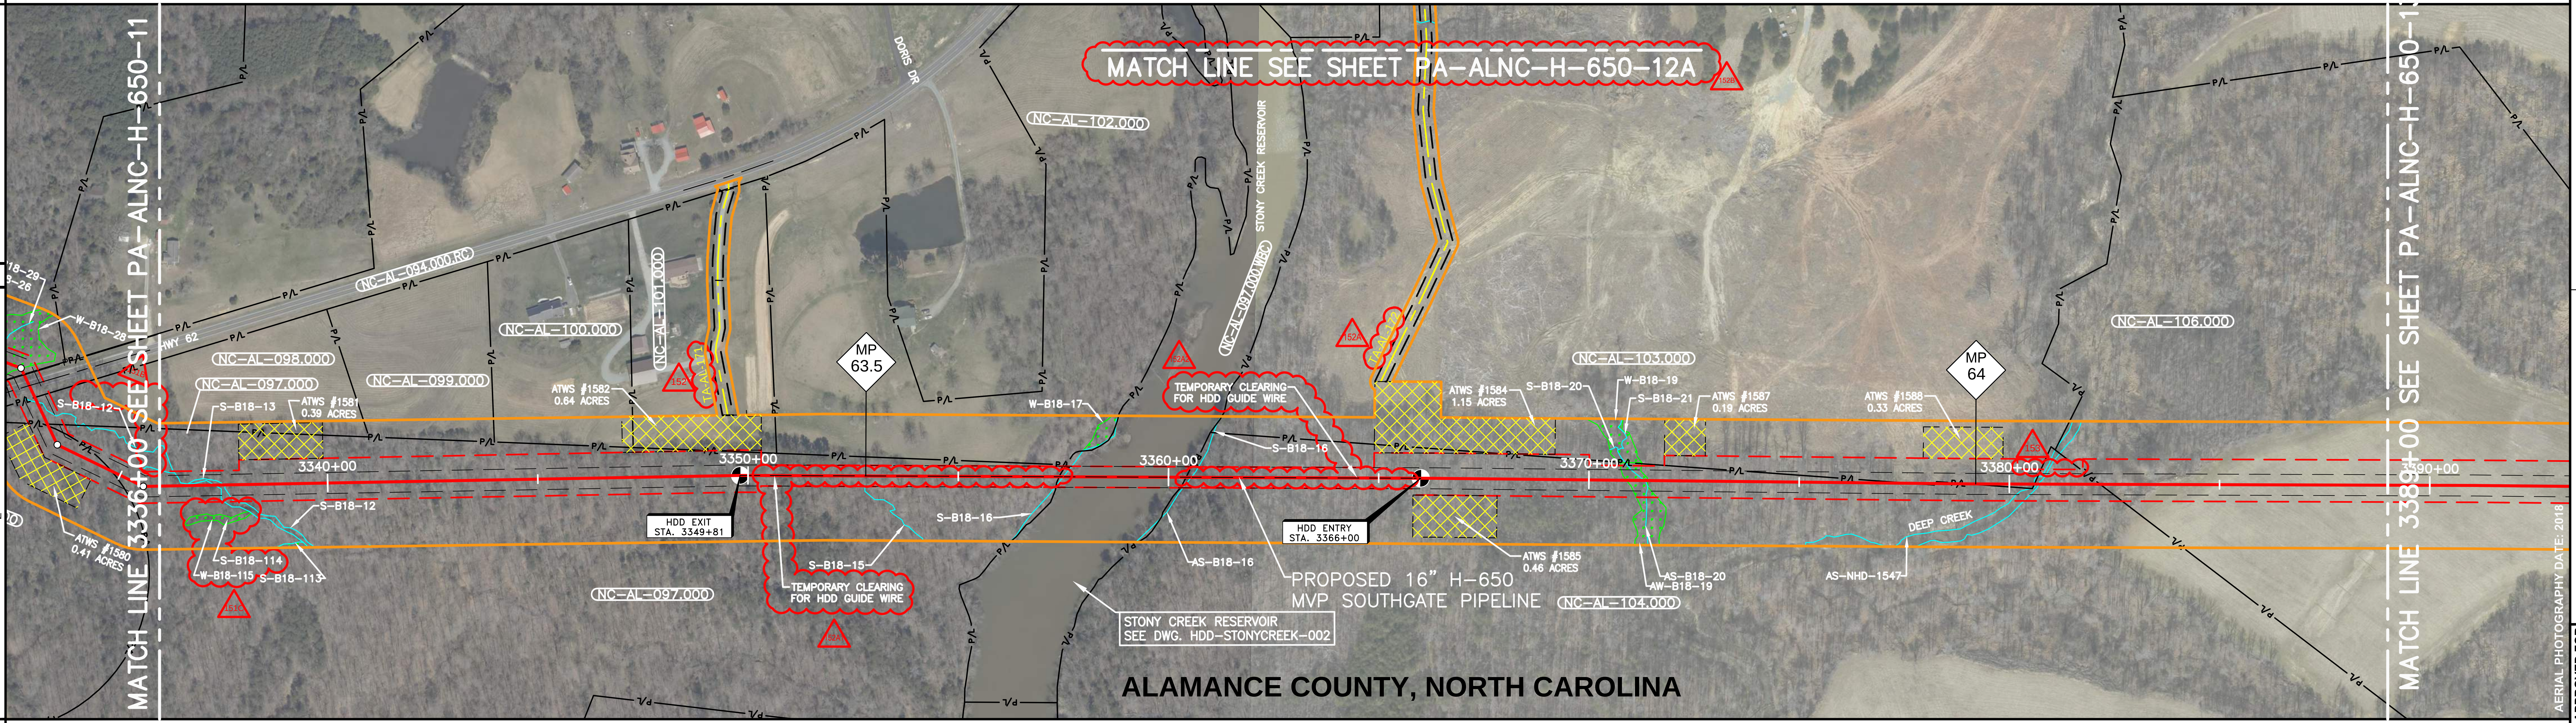

LEGEND

- STUDY CORRIDOR
- PROPOSED PIPELINE
- EXISTING PIPELINE
- PERMANENT EASEMENT
- WORK SPACE LIMITS
- PERMANENT ACCESS RD
- TEMPORARY ACCESS RD
- COUNTY LINE
- P/L PROPERTY LINE
- R/W ROAD RIGHT-OF-WAY
- X FENCE LINE
- FO BURIED FIBER OPTIC
- P OVERHEAD POWER
- T OVERHEAD TELEPHONE
- C/L ROAD
- C/L RAILROAD
- DELINEATED STREAM
- DELINEATED WETLAND
- BARRICADE FENCE
- PI SYMBOL
- TS# PROPOSED TEST STATION
- MB MAILBOX
- LM LINE MARKER - VENT PIPE
- PWR TEL POWER/TELE POLE
- SIGN
- TWR TOWER LEG
- TREE
- GUY ANCHOR
- TANK TANK
- ⋈ GAS VALVE
- WELL GW OW WW MNW WELL - GAS/OIL/WATER/ MONITORING
- POST FP GP POST - GATE/FENCE
- EM GM WM ELEC/GAS/WTR METER
- PED TEP EP FOP TVP PEDESTAL - UTILITY
- SAMH WMH MH - SANITARY/WATER
- CATCH BASIN - CULVERT
- HDD ENTRY/EXIT
- ADDITIONAL TEMPORARY WORK SPACE(ATWS)
- ABOVE GROUND FACILITY
- CONTRACTOR YARD

REFERENCE DRAWINGS

DRAWING NO.	DESCRIPTION
HDD-STONYCREEK-002	H-650 PIPELINE STONY CREEK HDD
PA-ALNC-H-650-12A	ACCESS ROAD ALIGNMENT SHEET

ISSUED FOR FERC SUPPLEMENTAL FILING

HORIZONTAL STATIONING

- 3336+00 MATCH LINE
- 3337+31 BEGIN STREAM (S–B18–12)
- 3337+52 END STREAM (S–B18–12)
- 3349+81 HDD ENTRY POINT
- 3357+40 PROPERTY LINE
- 3357+50 BEGIN STONY CREEK RESERVOIR (S–B18–16)
- 3360+42 PROPERTY LINE
- 3360+54 END STONY CREEK RESERVOIR (S–B18–16)
- 3366+00 HDD EXIT POINT
- 3370+90 BEGIN WETLAND (AW–B18–19)
- 3371+31 STREAM (AS–B18–20)
- 3371+39 END WETLAND (AW–B18–19)
- 3377+64 PROPERTY LINE
- 3378+24 PROPERTY LINE
- 3378+99 PROPERTY LINE
- 3380+60 PROPERTY LINE
- 3380+62 BEGIN DEEP CREEK (AS–NHD–1547)
- 3380+71 END DEEP CREEK (AS–NHD–1547)
- 3382+16 PROPERTY LINE
- 3389+00 MATCH LINE

WORK SPACE

- PROPOSED PIPELINE
- EXISTING PIPELINE
- ACCESS ROAD
- TEMPORARY WORK SPACE
- PERMANENT EASEMENT
- TEMPORARY WORK SPACE(TWS)
- ADD. TEMPORARY WORK SPACE(ATWS)

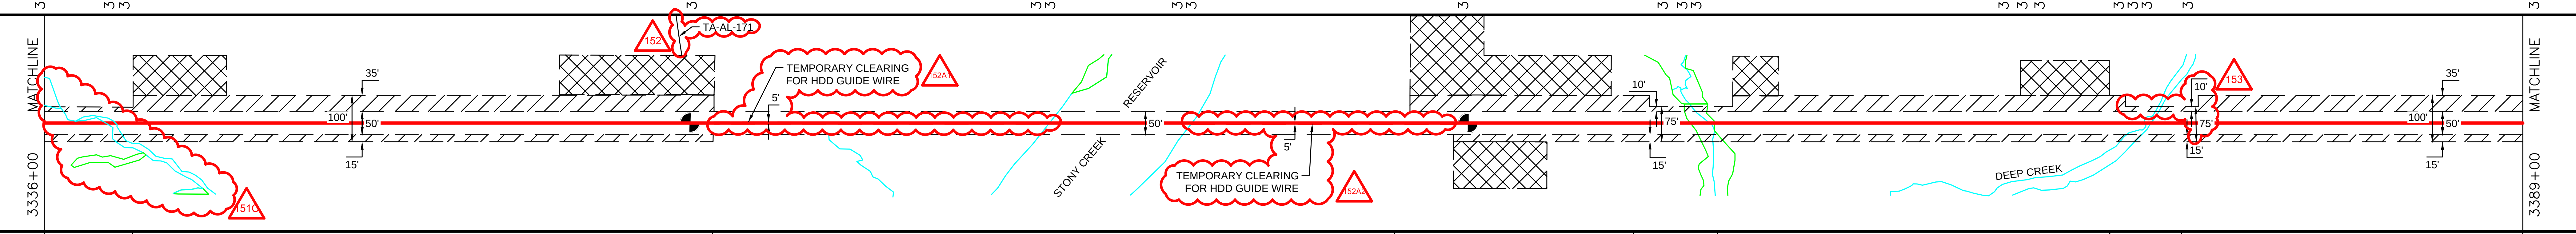

CONSTRUCTION METHOD

9 | 3 | 12 | 3 | 9 | 3 | 9 | 3

CONSTRUCTION METHOD KEY
- 3 - NON-PARALLEL CONSTRUCTION WITH TOP SOIL SEGREGATION
- 5 - ROAD X-ING BORED
- 7 - RAILROAD X-ING BORED
- 9 - WATERBODY X-ING OPEN CUT - FLUME
- 12 - HORIZONTAL DIRECTIONAL DRILL (HDD)
- 13 - PARALLEL TO POWER LINES
- 17 - PARALLEL TO FOREIGN LINES
- 25 - ROAD X-ING BORED WITH PARALLEL PIPELINES
- 27 - RAILROAD X-ING BORED WITH PARALLEL PIPELINES
- 29 - WATERBODY X-ING WITH PARALLEL PIPELINES OPEN CUT - FLUME

PROFILE

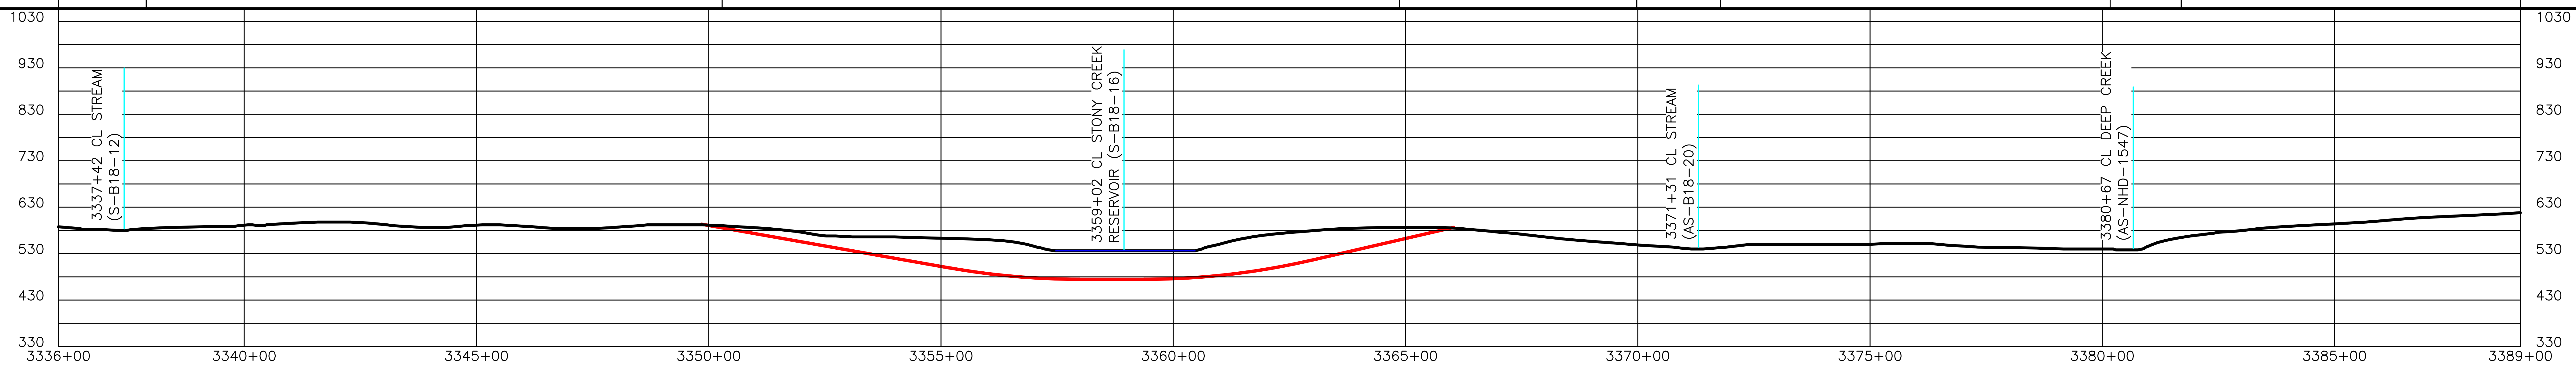

REVISIONS

REV.	BY	DATE	DESCRIPTION
P1	TRC	08/13/18	ISSUED FOR REVIEW
P2	TRC	08/20/18	FERC DRAFT
P3	TRC	10/22/18	ISSUED FOR CLIENT REVIEW
P4	TRC	11/02/18	ISSUED FOR FERC
P5	TRC	03/26/19	ISSUED FOR FERC SUPPLEMENTAL FILING

MATERIAL SUMMARY

MK. NO.	QTY.	DESCRIPTION
8	3681 LF	16"O.D. X 0.375"W.T., X–65, FBE
10	1619 LF	16"O.D. X 0.500"W.T., X–65, FBE & POWERCRETE

APPROVED FOR CONSTRUCTION

REV.	BY	DATE
.	.	.

APPROVED FOR BIDDING

REV.	BY	DATE
.	.	.

APPROVED FOR FERC

REV.	BY	DATE
.	.	.

Mountain Valley PIPELINE LLC

PIPELINE ALIGNMENT
MVP SOUTHGATE PROJECT - H-650 LINE
ALAMANCE COUNTY, NORTH CAROLINA
STA. 3336+00 TO STA. 3389+00

HORZ. SCALE: 1" = 200'	
DRAWN BY: TRC	07/02/18
DRAFTING CK:	
ENGINEERING CK:	
CONSTRUCTION CK:	
ENVIRONMENTAL CK:	
AFE/P.O.NO.:	
TRC PROJECT NO.: 300423	
DRAWING NO.: PA-ALNC-H-650-12	
SHEET: 68 OF 77	REV. P5
DATE OF PLOT:3/27/2019 5:22:56 PM	

RIGHT-OF-WAY & OWNERSHIP DATA

DESIGN	PIPE / COATING
	SLOPE DISTANCE
	CLASS LOCATION / HCA
ENVIRONMENTAL	CONSTRUCTION EXCLUSION
	WETLAND / STREAM
	.
	.

0' 100' 200' 400'

PLAN VIEW

LEGEND

- STUDY CORRIDOR
- PROPOSED PIPELINE
- EXISTING PIPELINE
- PERMANENT EASEMENT
- WORK SPACE LIMITS
- PERMANENT ACCESS RD
- TEMPORARY ACCESS RD
- COUNTY LINE
- P/L PROPERTY LINE
- R/W ROAD RIGHT-OF-WAY
- X FENCE LINE
- FO BURIED FIBER OPTIC
- P OVERHEAD POWER
- T OVERHEAD TELEPHONE
- C/L ROAD
- C/L RAILROAD
- DELINEATED STREAM
- DELINEATED WETLAND
- ○ PI SYMBOL
- MB MAILBOX
- LM LINE MARKER - VENT PIPE
- PWR POWER/TELE POLE
- TWR TOWER LEG
- TANK TANK
- ⋈ GAS VALVE
- WW WELL - WATER
- GP POST - GATE/FENCE
- EM GM WM ELEC/GAS/WTR METER
- PED TEP EP FOP TVP PEDESTAL - UTILITY
- SAMH WMH MH - SANITARY/WATER
- MP MLV-NO. MAINLINE VALVE
- HDD ENTRY/EXIT
- ▨ ADDITIONAL TEMPORARY WORK SPACE(ATWS)
- ▨ ABOVE GROUND FACILITY
- ▨ CONTRACTOR YARD

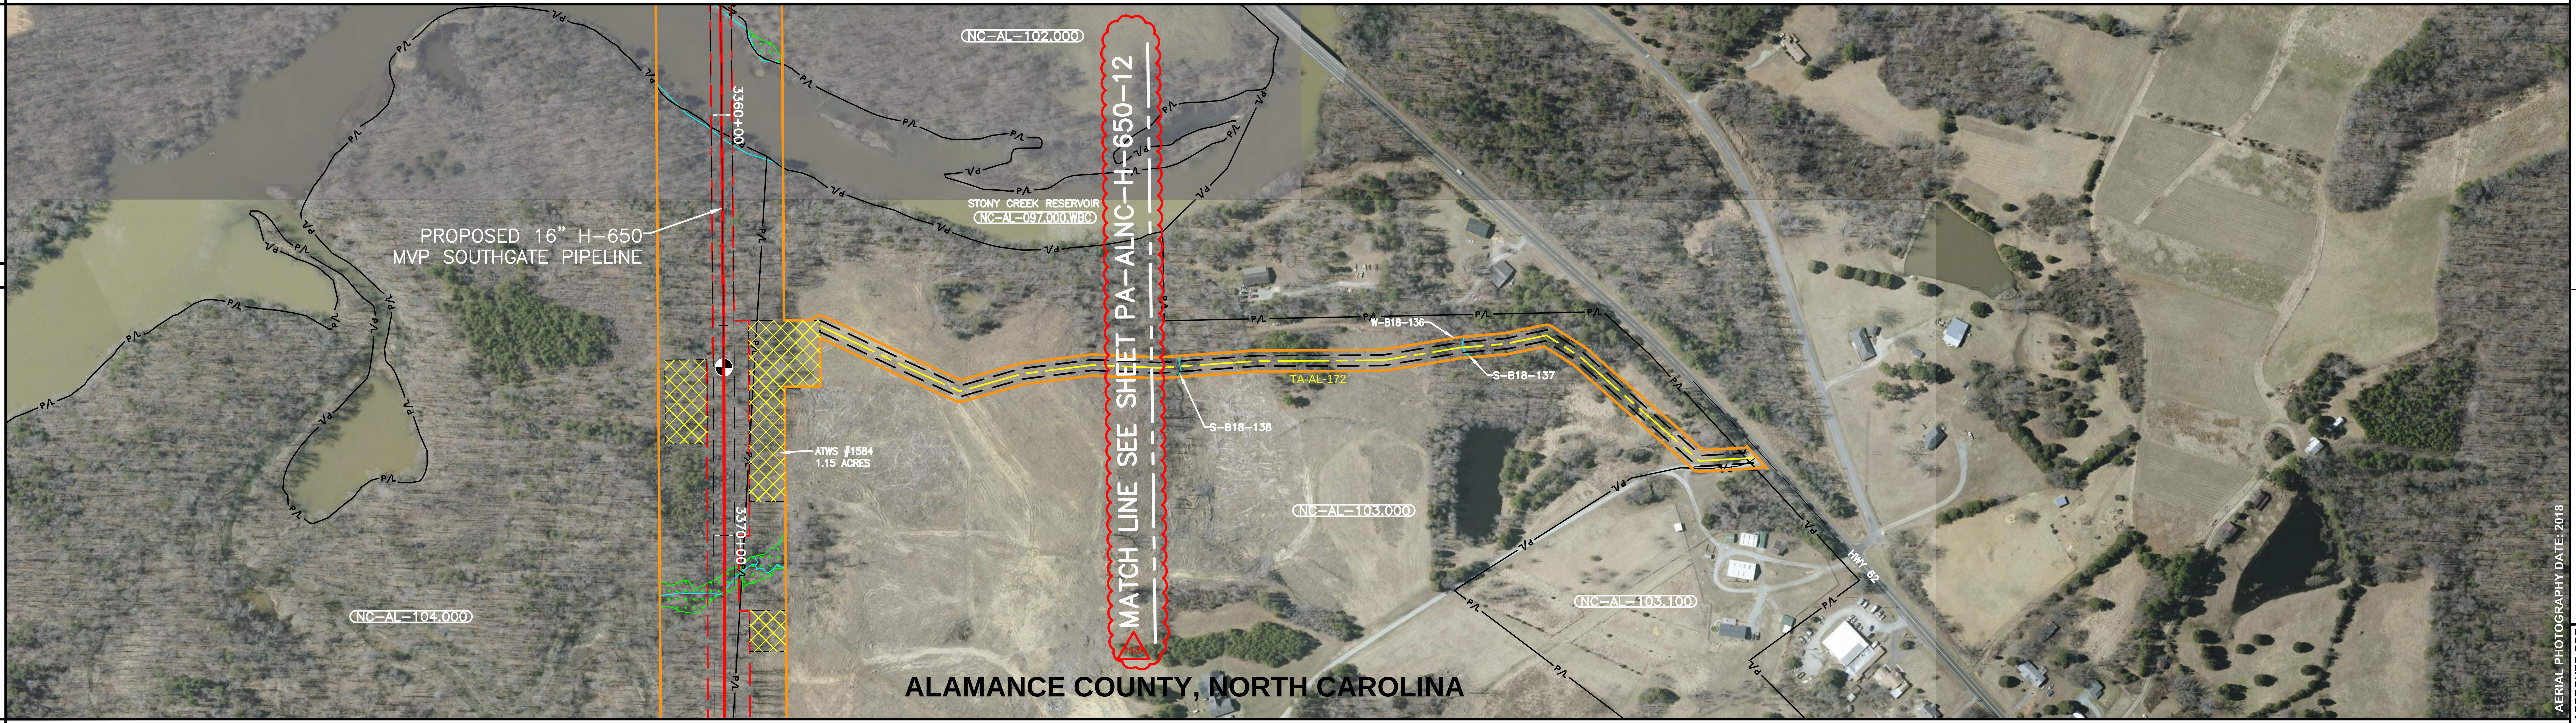

AERIAL PHOTOGRAPHY DATE: 2018

ISSUED FOR FERC SUPPLEMENTAL FILING

REFERENCE DRAWINGS

DRAWING NO.	DESCRIPTION
PA-ALNC-H-650-12	ALIGNMENT SHEET

HORIZONTAL STATIONING

WORK SPACE

- PROPOSED PIPELINE
- EXISTING PIPELINE
- ACCESS ROAD
- TEMPORARY WORK SPACE
- PERMANENT EASEMENT
- TEMPORARY WORK SPACE(TWS)
- ADD. TEMPORARY WORK SPACE(ATWS)

CONSTRUCTION METHOD

CONSTRUCTION METHOD KEY

3 - NON-PARALLEL CONSTRUCTION WITH TOP SOIL SEGREGATION
5 - ROAD X-ING BORED
7 - RAILROAD X-ING BORED
9 - WATERBODY X-ING OPEN CUT - FLUME
12 - HORIZONTAL DIRECTIONAL DRILL (HDD)
13 - PARALLEL TO POWER LINES
17 - PARALLEL TO FOREIGN LINES
25 - ROAD X-ING BORED WITH PARALLEL PIPELINES
27 - RAILROAD X-ING BORED WITH PARALLEL PIPELINES
29 - WATERBODY X-ING WITH PARALLEL PIPELINES OPEN CUT - FLUME

PROFILE

TRC Results you can rely on

REVISIONS

REV.	BY	DATE	DESCRIPTION
P1	TRC	03/26/19	ISSUED FOR FERC SUPPLEMENTAL FILING

MATERIAL SUMMARY

MK. NO.	QTY.	DESCRIPTION

APPROVED FOR CONSTRUCTION

REV.	BY	DATE
.	.	.

APPROVED FOR BIDDING

REV.	BY	DATE
.	.	.

APPROVED FOR FERC

REV.	BY	DATE
.	.	.

Mountain Valley PIPELINE LLC

ACCESS ROAD

MVP SOUTHGATE PROJECT - H-650 LINE
ALAMANCE COUNTY, NORTH CAROLINA
ACCESS ROAD TA-AL-172

HORZ. SCALE: 1" = 200'	
DRAWN BY: TRC	07/02/18
DRAFTING CK:	
ENGINEERING CK:	
CONSTRUCTION CK:	
ENVIRONMENTAL CK:	
AFE/P.O.NO.:	
TRC PROJECT NO.:	300423
DRAWING NO.: PA-ALNC-H-650-12A	
	REV. P1
DATE OF PLOT:3/27/2019 5:26:22 PM	